




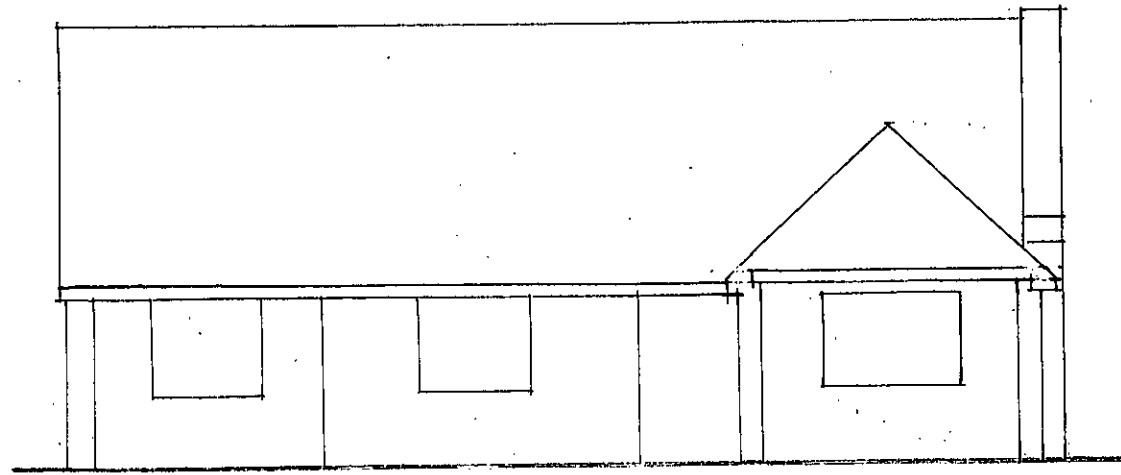

EXISTING FRONT ELEVATION (2)

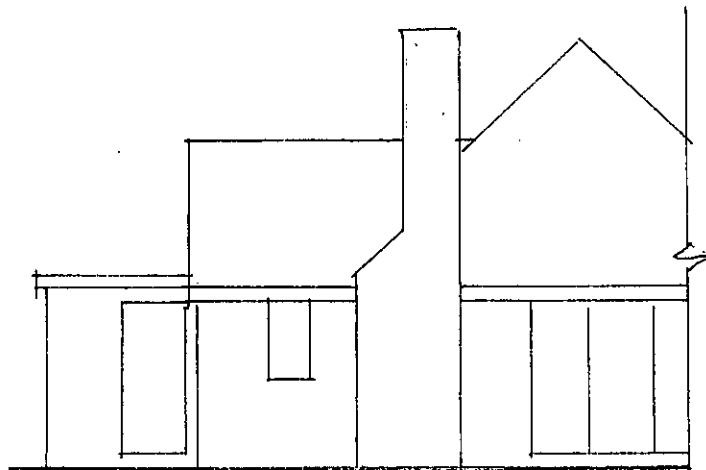

EXISTING SIDE ELEVATION (4)

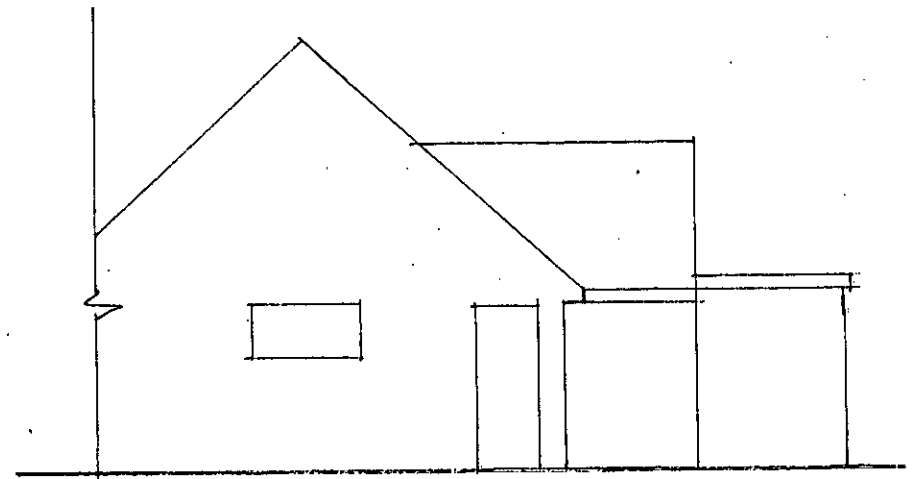

EXISTING SIDE ELEVATION (3)

Scale 1:100