



Materials

- 1) Mineral felt
- 2) Stained timber weatherboarding.
- 3) Timber ledged and batten doors

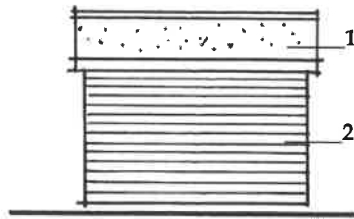


SIDE ELEVATION

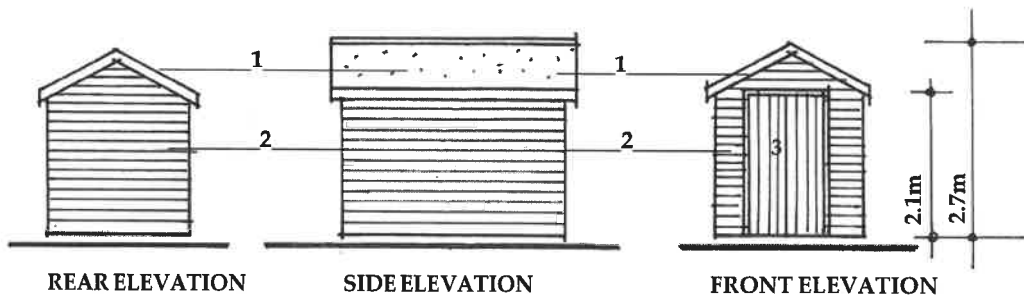

REAR ELEVATION


SIDE ELEVATION

FRONT ELEVATION

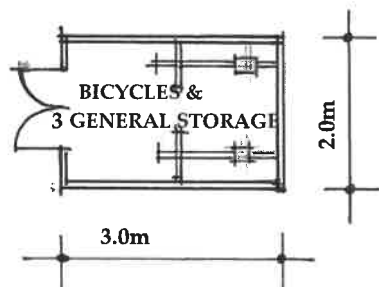

TYPICAL SHED PLAN

Scale bar 1 : 100

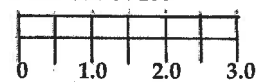

PROPOSED STORAGE SHEDS SERVING FLATS AT 56 THE MEADOWS, ST MARY'S DRIVE, EAST PRESTON, BN16 1JB

PLAN REF: 2354 18 / SD01

John Tadman BD&S Associates 01323 900925

Scale: 1:100

January 2019