


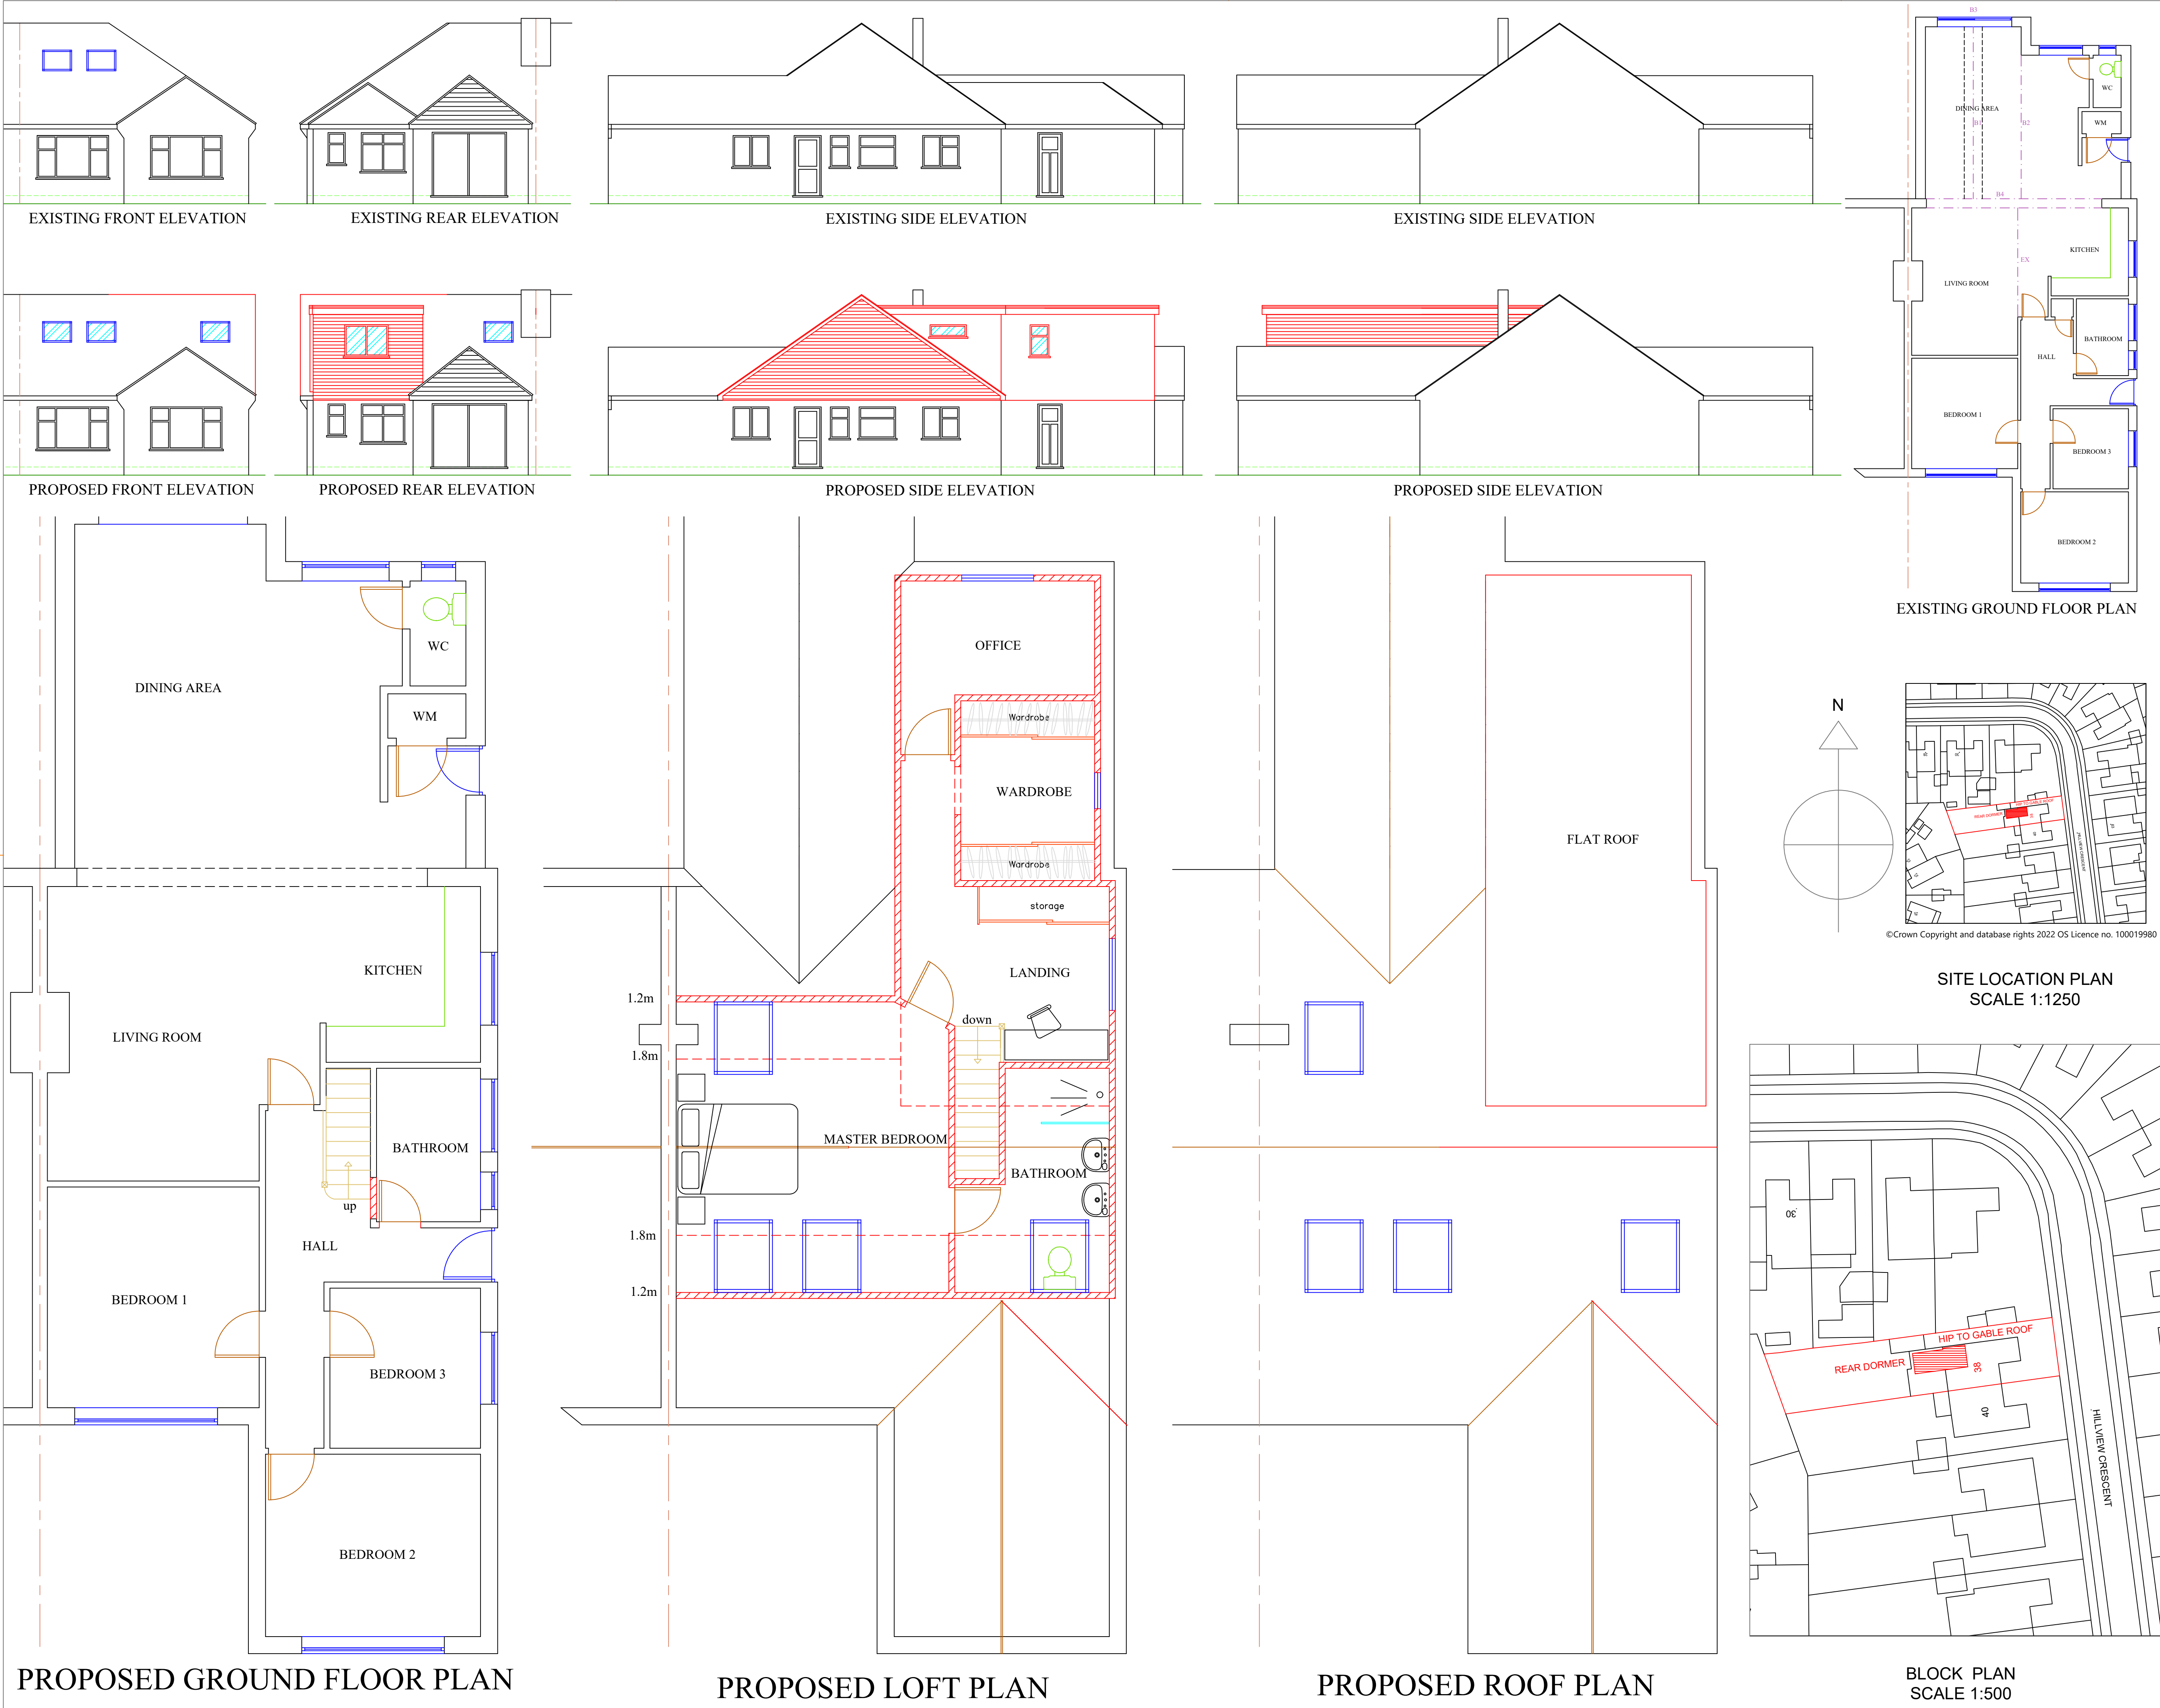

✓

PLANNING FOR CLIENTS SINCE 1994

✓

BUILDING HOME EXTENSIONS SINCE 1974

✓

BUILDING REGULATIONS DOCUMENTS

item	description
A:	Structure:
B:	Fire Safety
C:	Site Preparation and Resistance to Moisture
D:	Toxic Substances
E:	Resistance to the Passage of Sound
F:	Ventilation
G:	Hygiene
H:	Drainage and Waste Disposal
J:	Combustion Appliances and Fuel Storage Systems
K:	Protection from Falling Collision and Impact.
L1:	Conservation of Fuel and Power in Dwellings.
L2:	Conservation of Fuel and Power in Buildings Other Than Dwellings.
M:	Access and Facilities for Disabled People.
N:	Glazing.
Reg 7:	Materials and workmanship.

NOTES

All dimensions must be checked on site and not scaled from this drawing before work commences.
Any discrepancy to be reported to **BUILDING PLAN DESIGN**
Any work commenced before Council Planning and Full Plans Building Regulations Approvals are at **CLIENTS RISK**.

A	22-03-22	PLANNING APPLICATION
	Date	Revisions
PLANS BUILDING PLAN DESIGN COMPANY LTD Building Plan Design Company LTD 25 LONG BEACH CLOSE SOVEREIGN HARBOUR NORTH EASTBOURNE EAST SUSSEX BN23 5QA Planning & Building Regulations Consultants. Telephone : 07887 877733 Telephone : 01323 471818 e-mail : info@buildingplan.co.uk www.buildingplan.co.uk		
Client	MR LEE WESTON	
Job Title	38 HILLVIEW CRESCENT EAST PRESTON BN16 1RQ	
Drawing Title	PROPOSED LOFT CONVERSION	
Scale	1:50, 1:100	
Date	23-02-2022	Drawn By MONIKA RYAN
Drg. No.	09/22	Rev. A