

SPECIFICATION

EXISTING ARRANGEMENT
FIXED DOUBLE GLAZED UNIT

DESCRIPTION
HERITAGE ALUMINIUM FRAMED DOUBLE-GLAZED UNIT.
ARRANGEMENT TO CLOSELY MATCH EXISTING ARRANGEMENT

GLASS
24mm DOUBLE-GLAZED UNITS WITH BLACK SPACERS


FRAMING
ALUMINIUM. POWDER COATED RAL 9005 JET BLACK

[ASSEMBLY IS SHOWN VIEWED FORM THE OUTSIDE]

EXISTING ARRANGEMENT



PROPOSED ARRANGEMENT

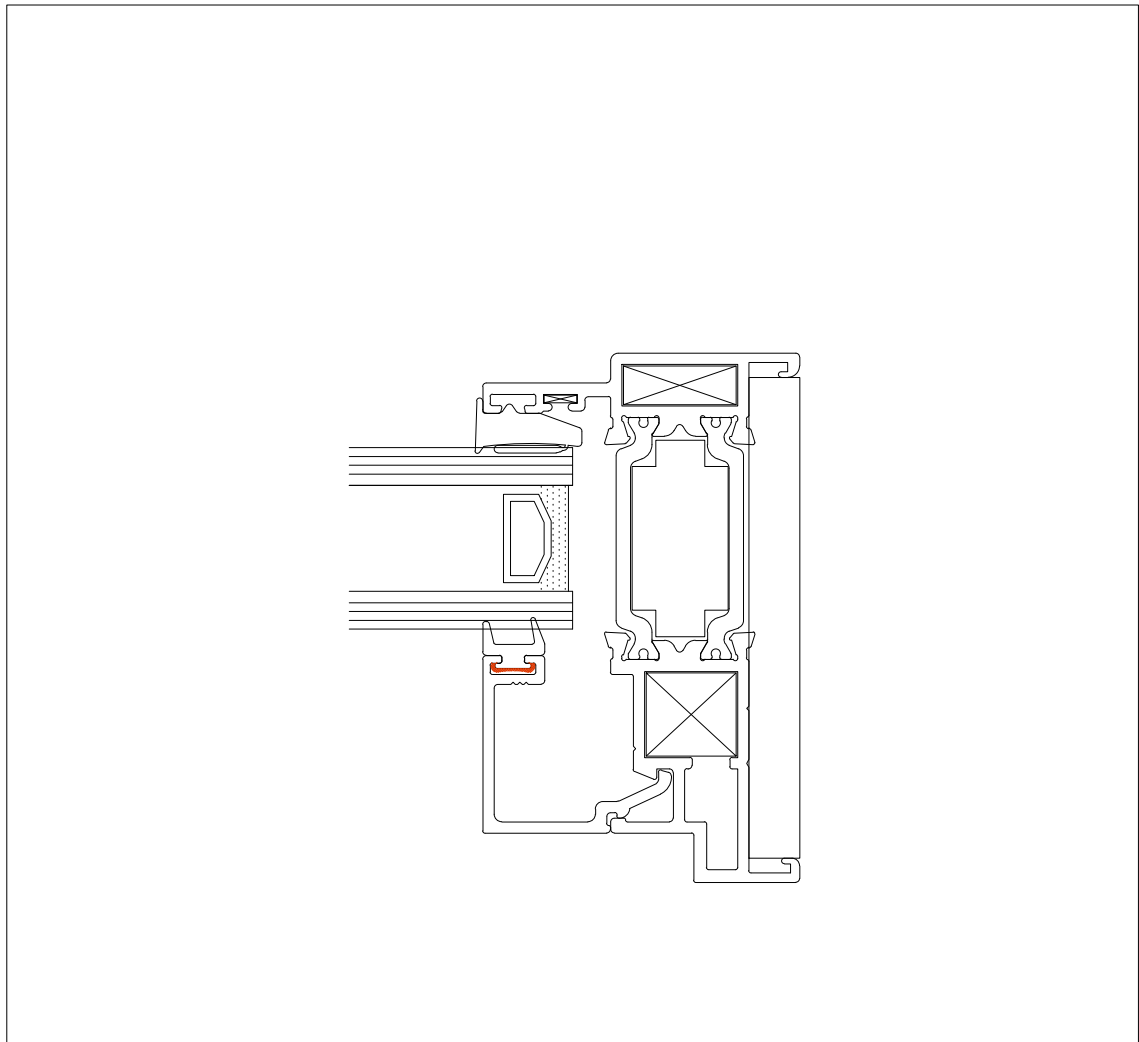

FRAME DETAIL X-X (1:1 @ A1)

0 20 40 60 80 100mm

GENERAL NOTES:

THIS DRAWING TO BE USED FOR PLANNING PURPOSES ONLY. NOT FOR CONSTRUCTION.

ALL DISCREPANCIES OR OMISSIONS ARE TO BE REPORTED TO THE ARCHITECT.

THIS DRAWING IS COPYRIGHT. DO NOT REPRODUCE WITHOUT WRITTEN PERMISSION FROM THE AUTHOR.

SEEK CLARIFICATION FROM THE ARCHITECT IF ANY ASPECT OF THIS DRAWING IS UNCLEAR

SURVEY INFORMATION IS APPROXIMATED WHERE ACCESS DOES NOT PERMIT DIRECT MEASUREMENT

REVISION	DATE
A	02/06/26

RICHARD BELL
ARCHITECTURE

17 HIGHGATE SPINNEY | CRESCENT ROAD | LONDON | N8 8AR | UK

T: +44 20 3885 8328
E: info@richardbellarchitecture.com
W: www.richardbellarchitecture.com

ARCHITECT: RICHARD BELL RIBA

PROJECT ADDRESS
VISTA POINT, 21 TAMARISK WAY
EAST PRESTON, LITTLEHAMPTON BN16 2TE

DRAWING
EXISTING AND PROPOSED GLAZING
ELEMENT W.4

SCALE
1:10 @ A1

DRAWING No.
2105 3SC03.4

0 0.2 0.4 0.6 0.8 1.0 2m