



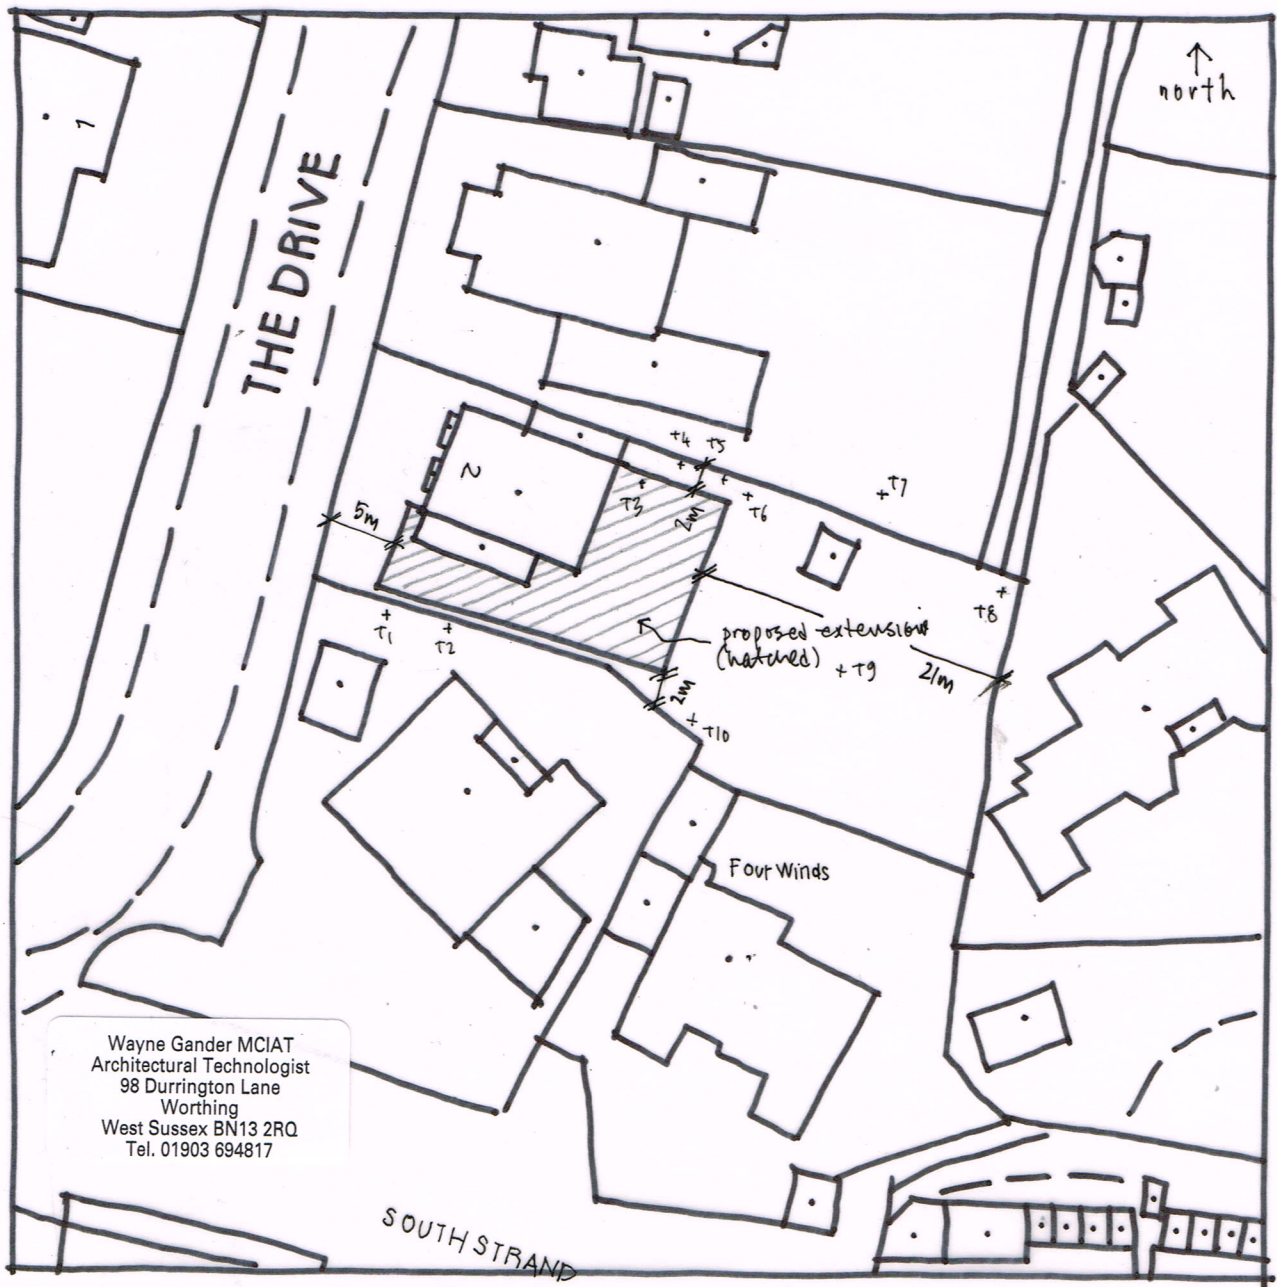


Wayne Gander MCIAT
Architectural Technologist
98 Durrington Lane
Worthing
West Sussex BN13 2RQ
Tel. 01903 694817

SITE PLAN 1:500 @ A4

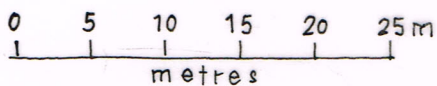

TREE SCHEDULE

- T1 + T2 : Palmtree/Yucca
- T3 : Magnolia (removed)
- T4 + T5 : hedging
- T6 : Japonica shrub (removed)
- T7 + T8 : Walnut
- T9 : Monterey pine
- T10 : Holly

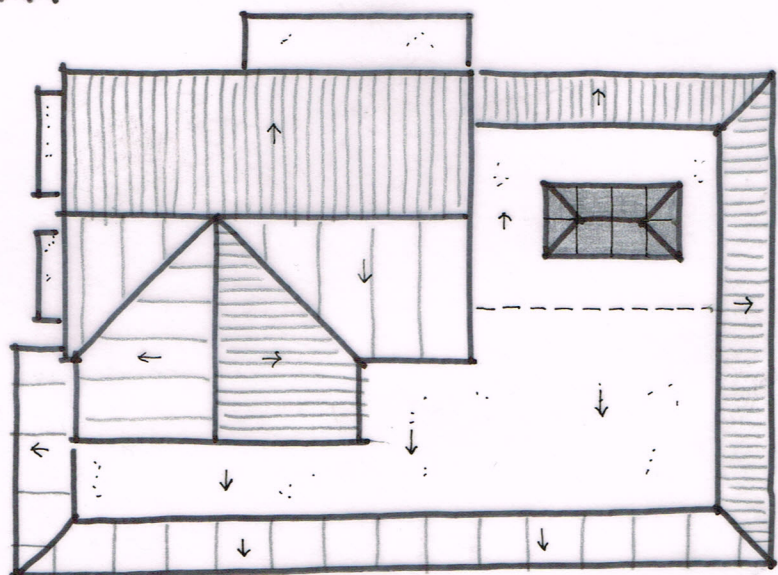

ROOF PLAN 1:200

2 THE DRIVE, EAST PRESTON