
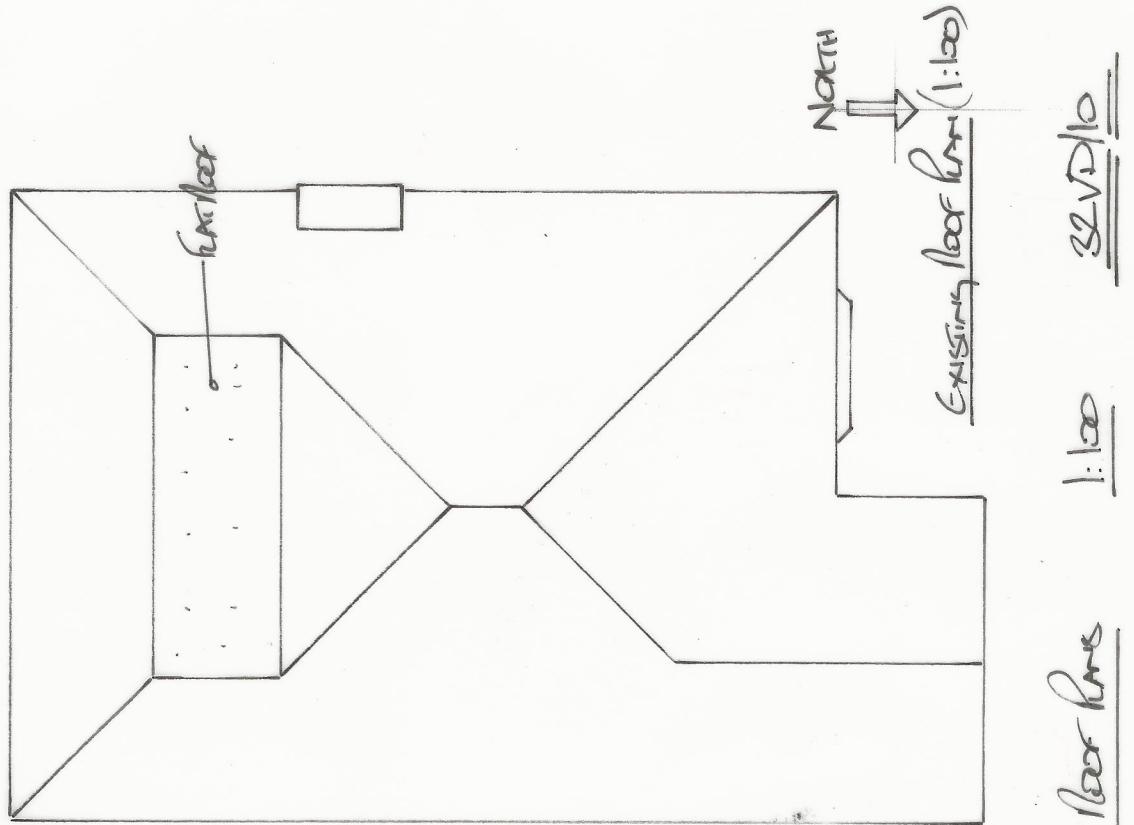


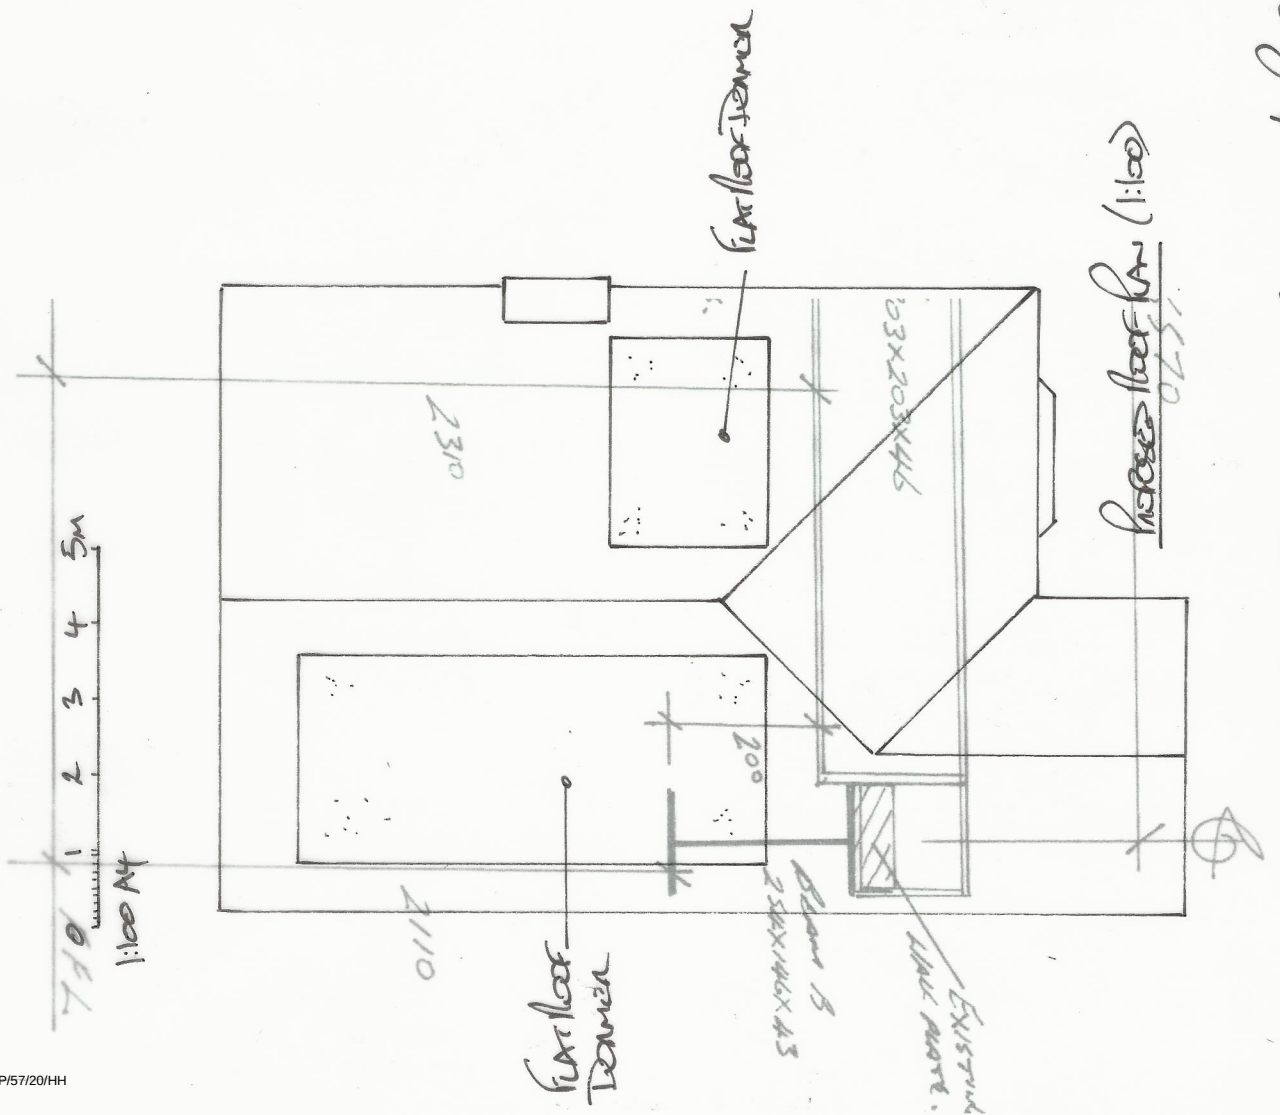

32 Vermont Drive

Existing & Proposed floor plans

1:100

32.VD.10