


Elevation to Nursery Close


1:50

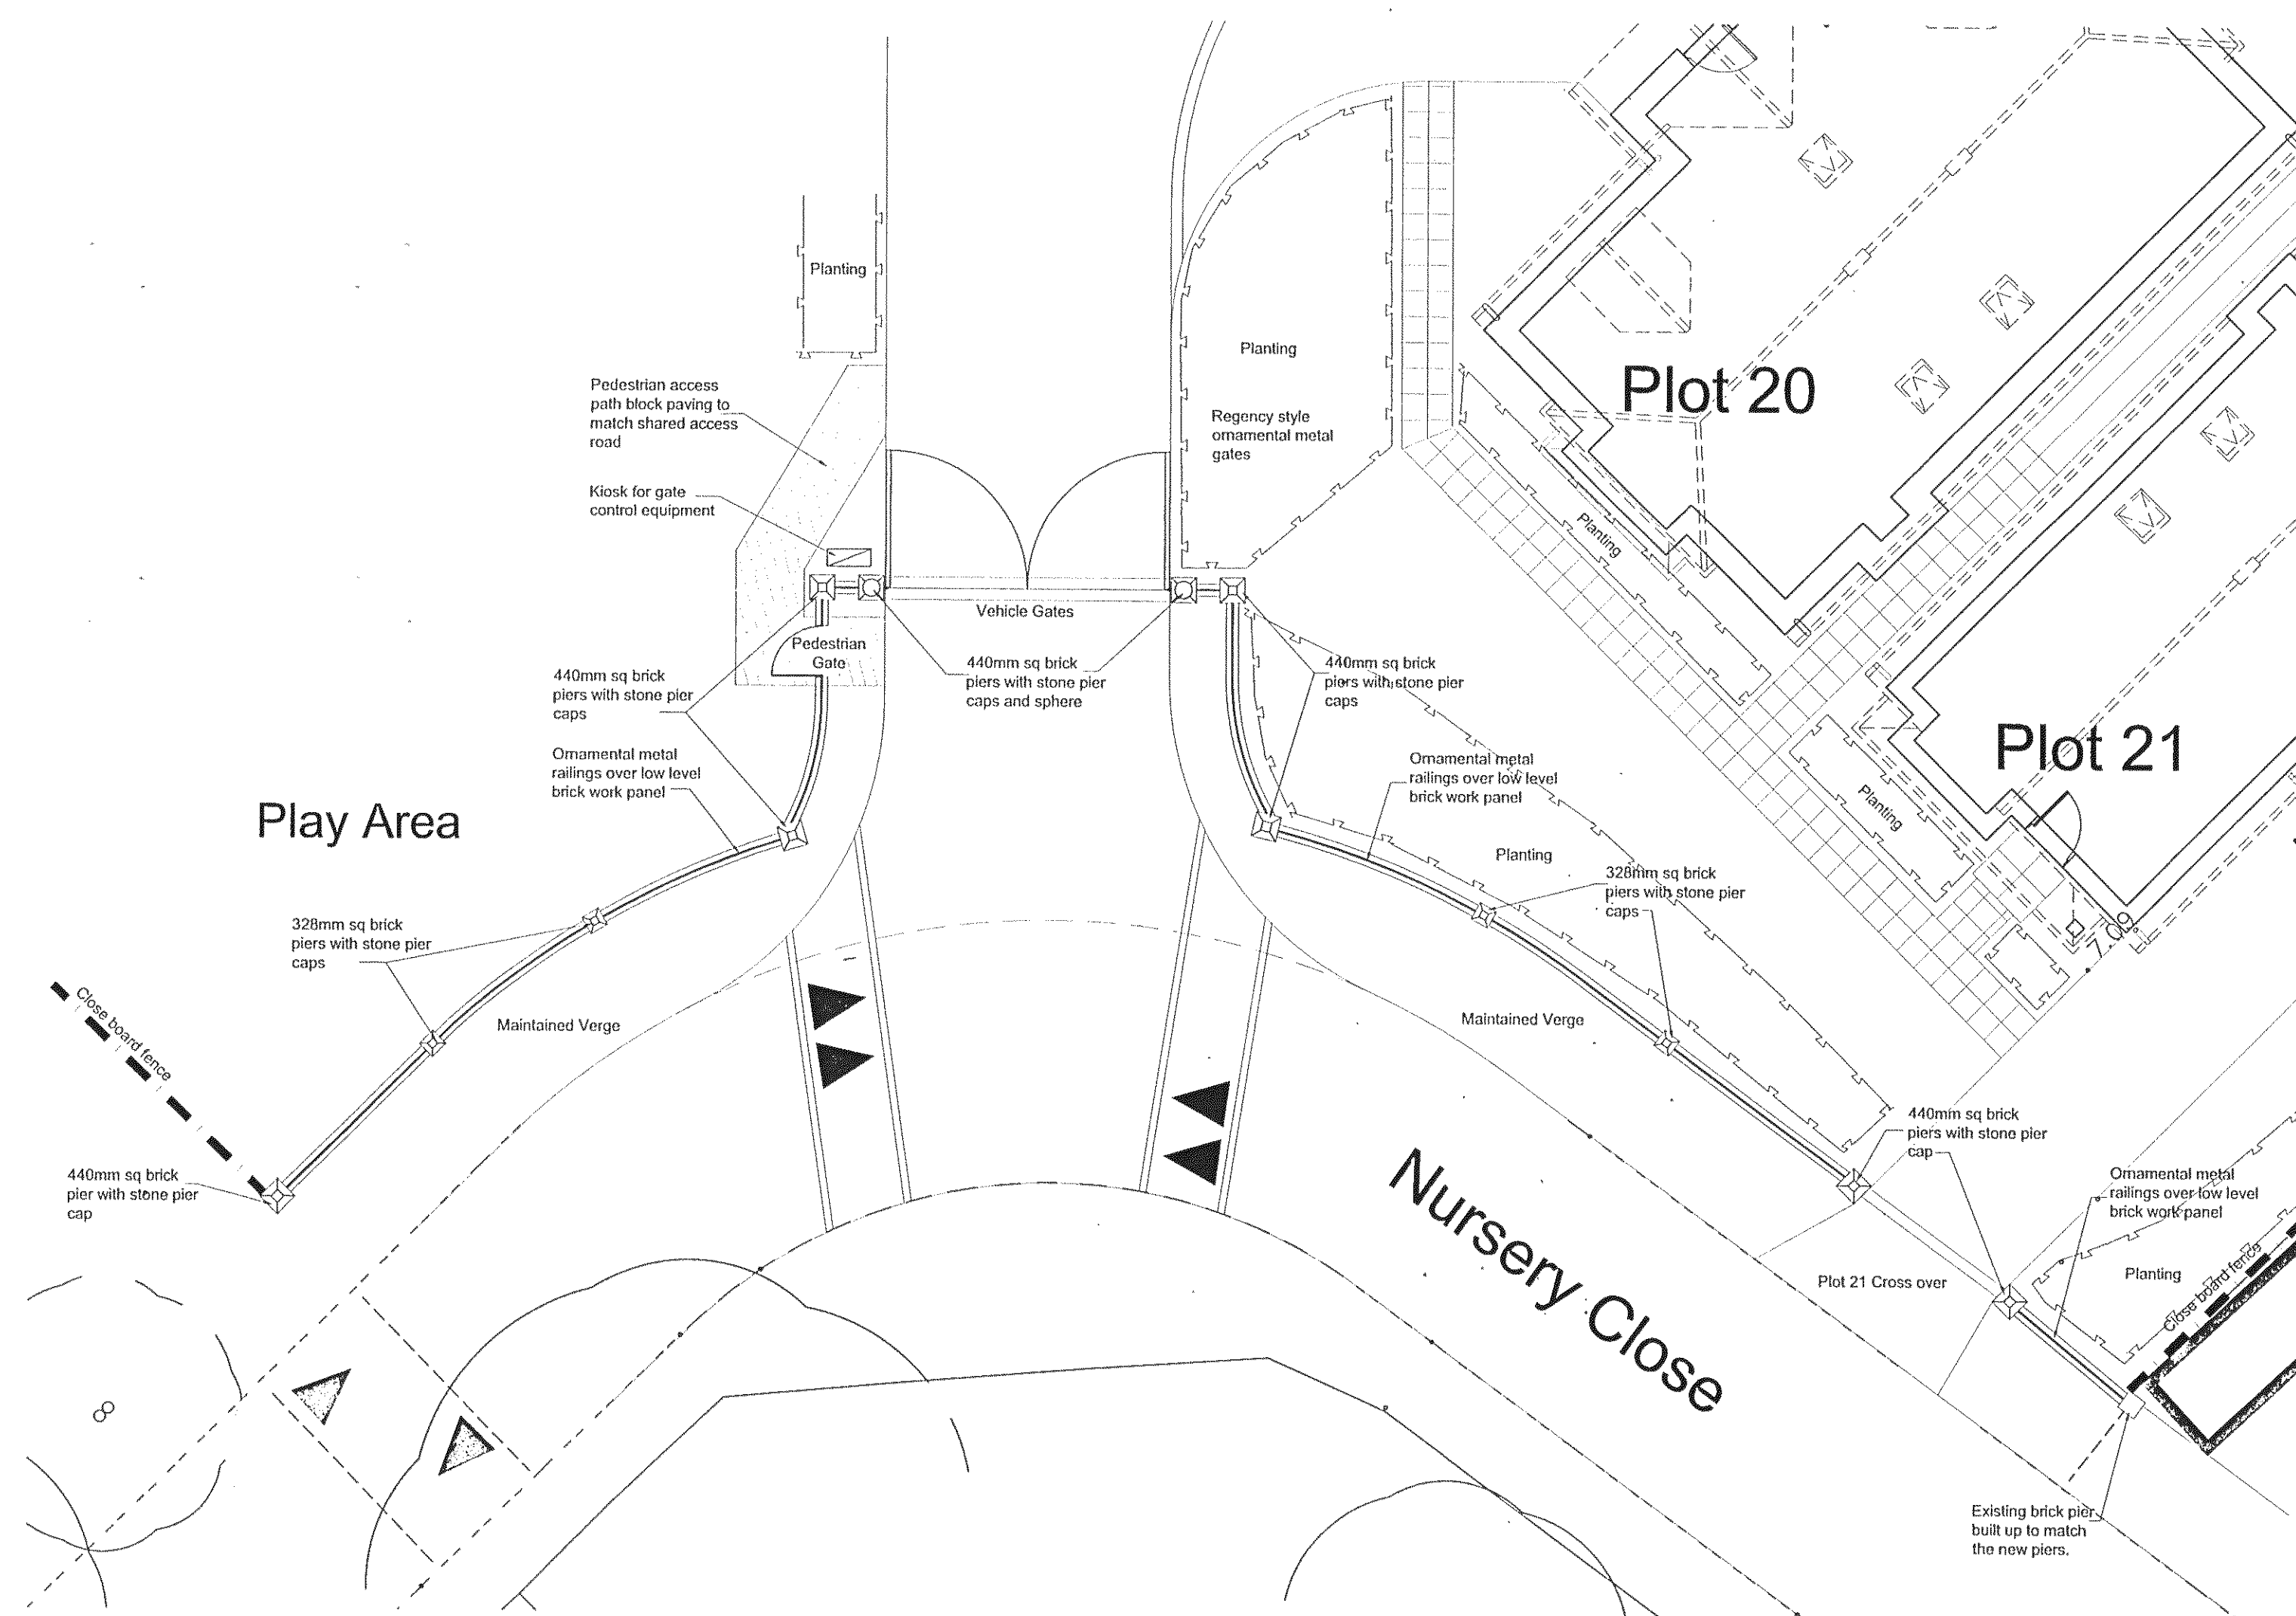

Plan at site entrance from Nursery Close

1:100

A	10.05.13	Wall mounted light fittings added to entrance piers.	MB	N
Rev	Date	Revision Details	Dr	C

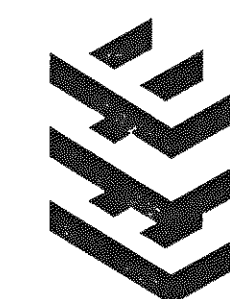

London: Unit 1 West Coate House 3 Coate Street
London E2 9AE
T 020 7729 5505 E london@ecearchitecture.com

Sussex: Brooklyn Chambers 11 Goring Road
Worthing West Sussex BN12 4AJ
T 01903 248777 E sussex@ecearchitecture.com

www.ecearchitecture.com

ECE Architecture

Client's Name
J W Stratton

Job Title
Nursery Close
East Preston

Drawing Title
Entrance gates and railings

Scale

SCALE VARIES

Drawn	Checked	Date
NS	AK	04.03.13

Job No	Drawing No	Re
5408	L(90)010	A

Status **PRELIMINARY**

CAD Plot date: 10/05/2013 - 10:34:00 5408 external works settlement drawings