



Elevation to Nursery Close
1:50

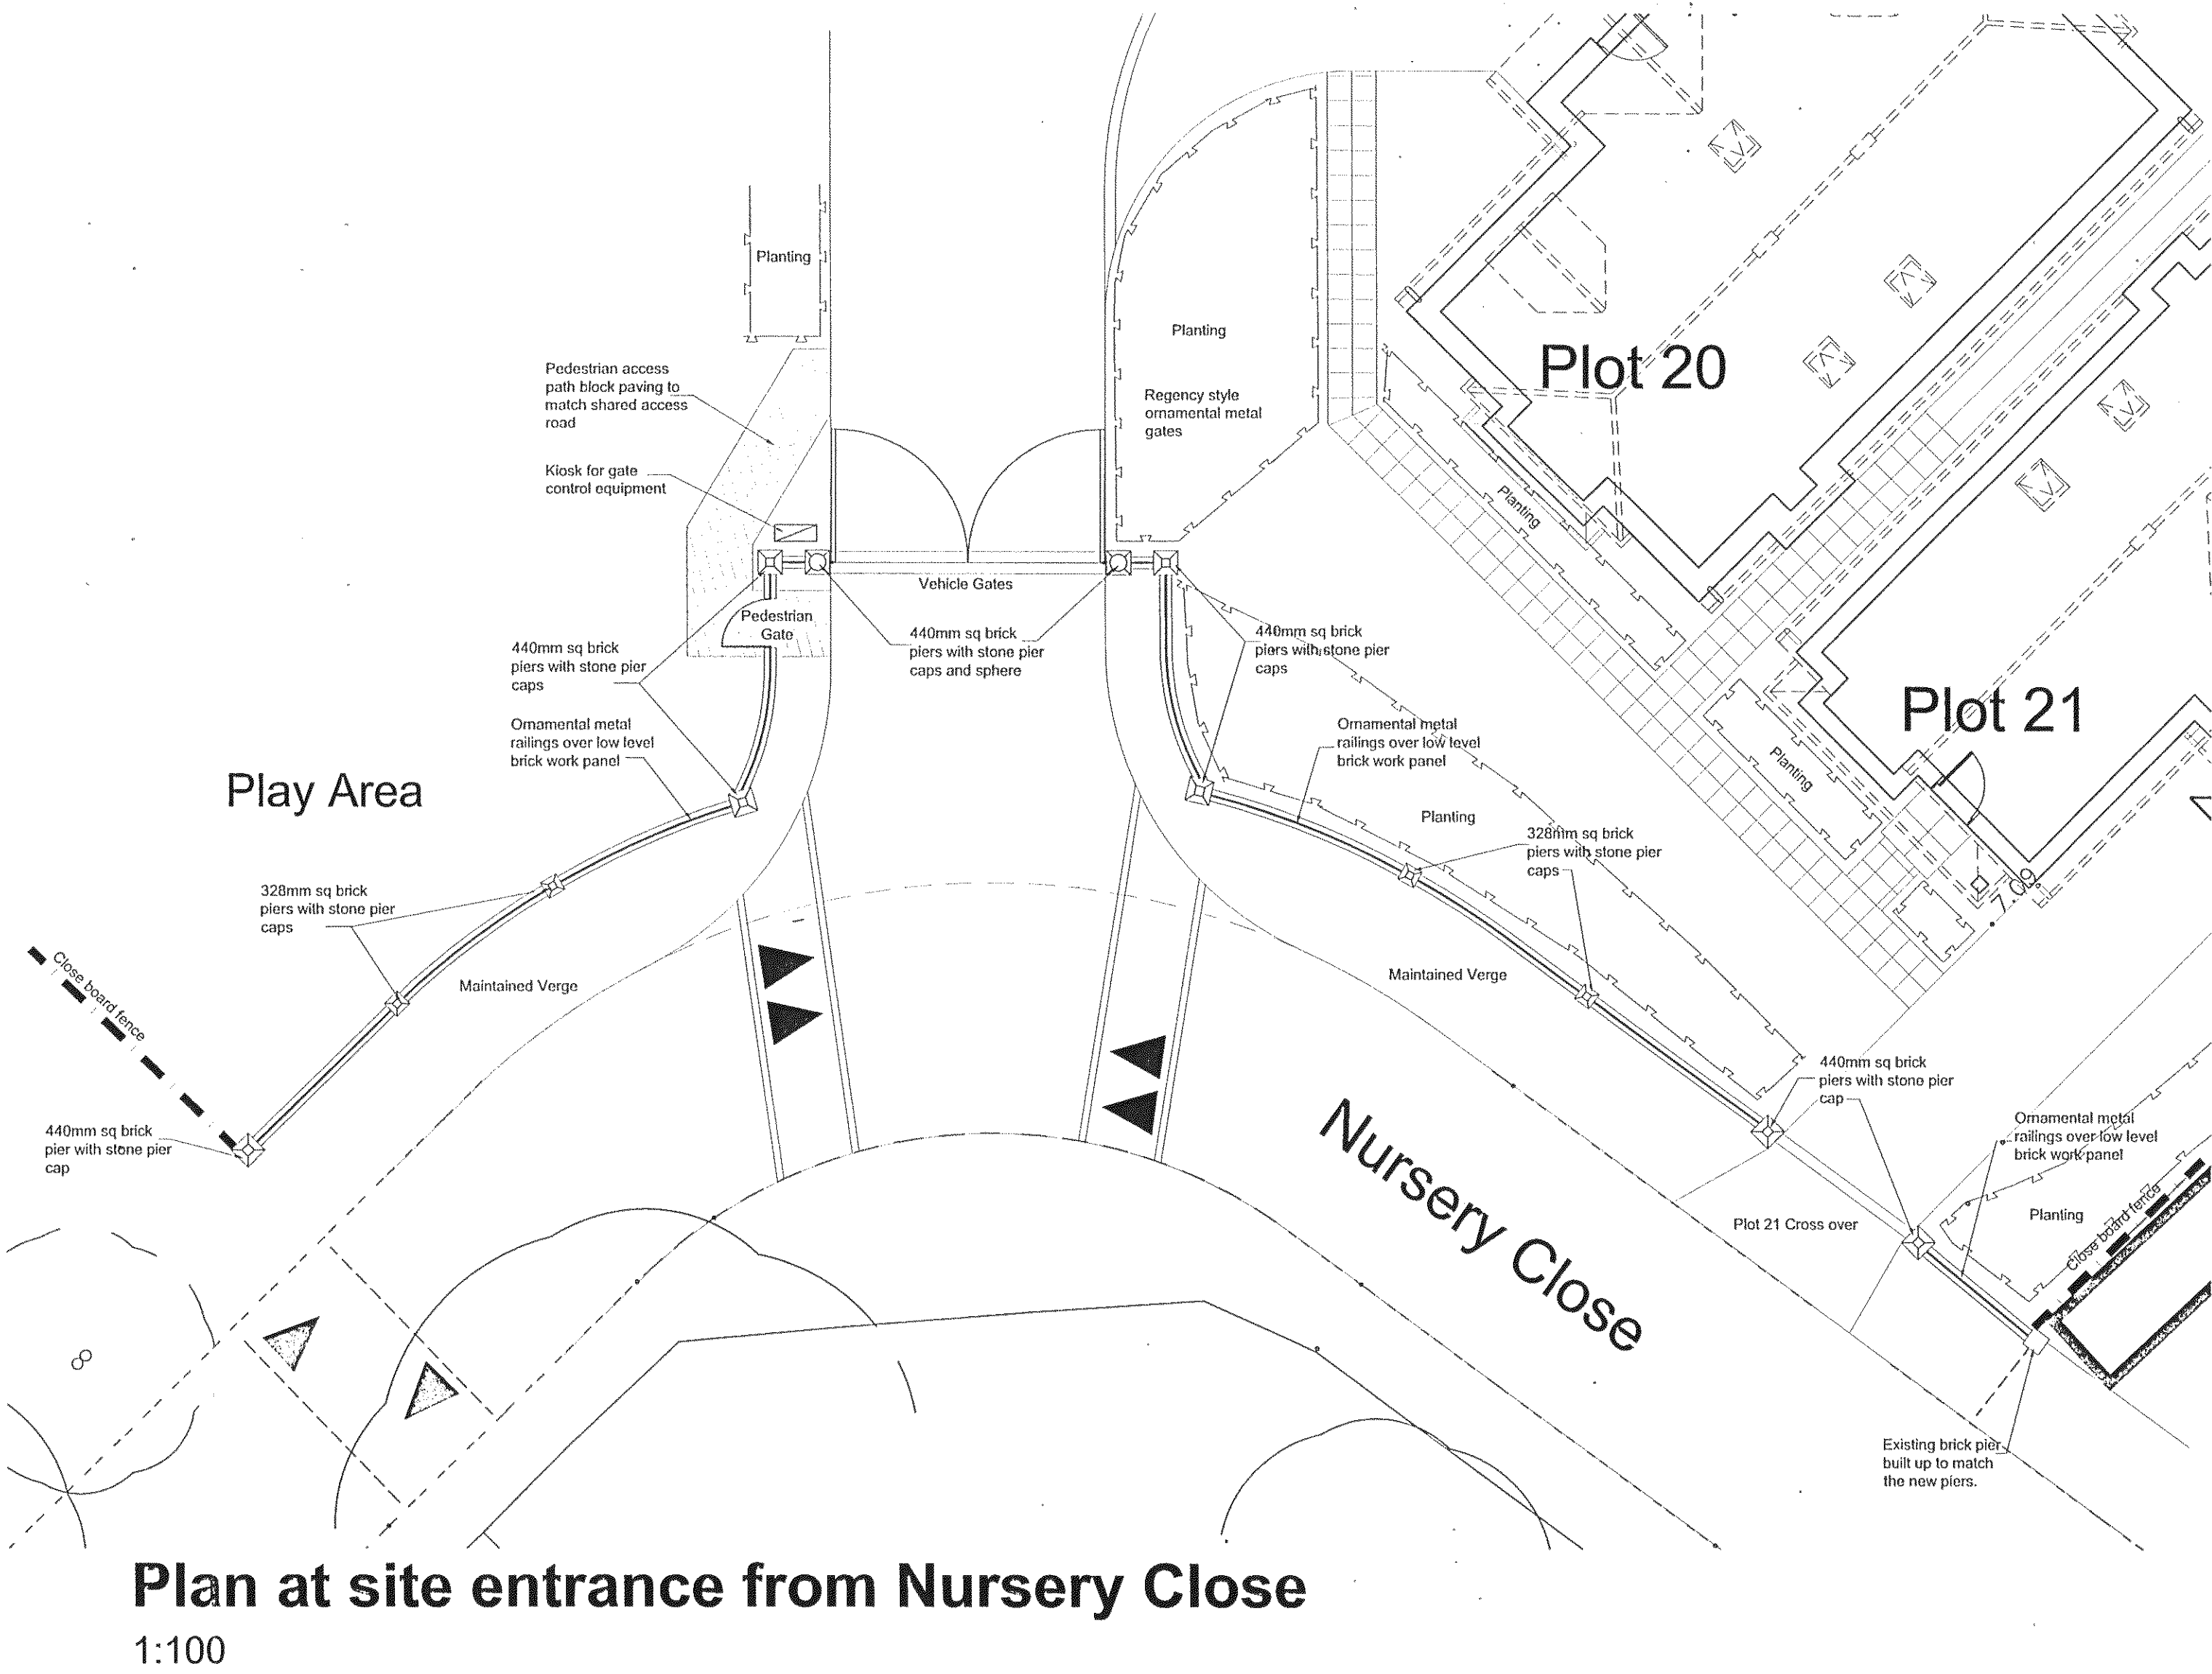

A	10.05.13	Wall mounted light fittings added to entrance piers.	MB	NS
Rev	Date	Revision Details	Dr	Ch

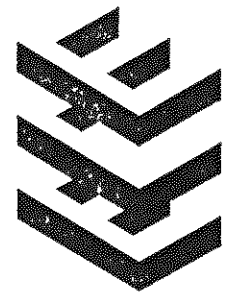

London: Unit 1 West Coate House 3 Coate Street
London E2 9AG
T 020 7729 5505 E london@ecearchitecture.com

Sussex: Brooklyn Chambers 11 Goring Road
Worthing West Sussex BN12 4AP
T 01903 248777 E sussex@ecearchitecture.com
www.ecearchitecture.com

ECE Architecture

Client's Name
J W Stratton

Job Title
Nursery Close
East Preston

Drawing Title
Entrance gates and railings

Scale
SCALE VARIES

Drawn	Checked	Date
NS	AK	04.03.13

Job No	Drawing No	Rev
5408	L(90)010	A

Status
PRELIMINARY

CAD Plot date: 10/05/2013 - 10:34:09
5408_externalworks_e2drawingout.dwg