CDM 2007 Health & Safety Information

This information relates only to 'Significant Hazards' identified on this drawing and is to be read in conjunction with the Designer's Risk Assessment Register.

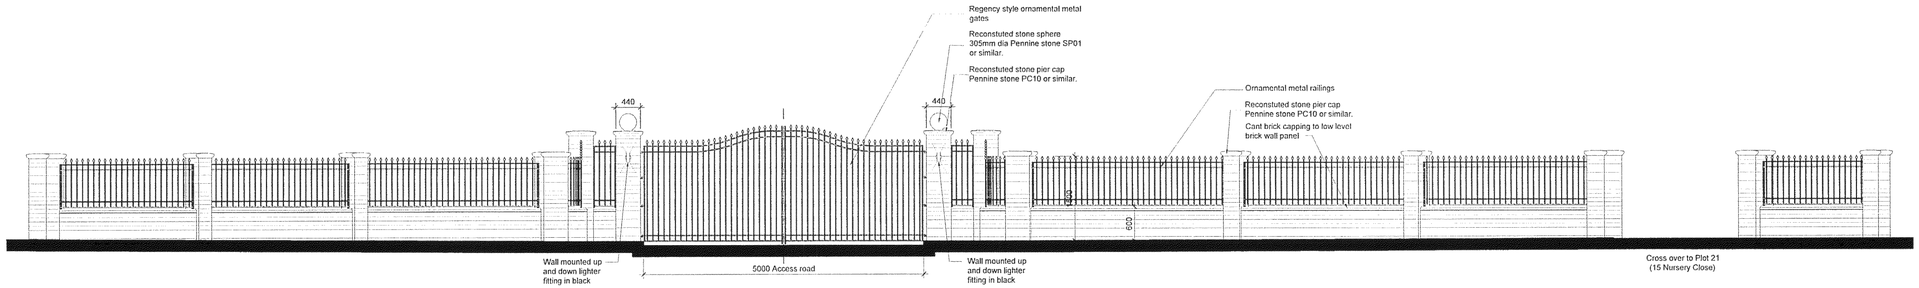

Elevation to Nursery Close

1:50

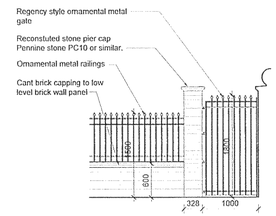

Pedestrian Access Gate Elevation

1:50

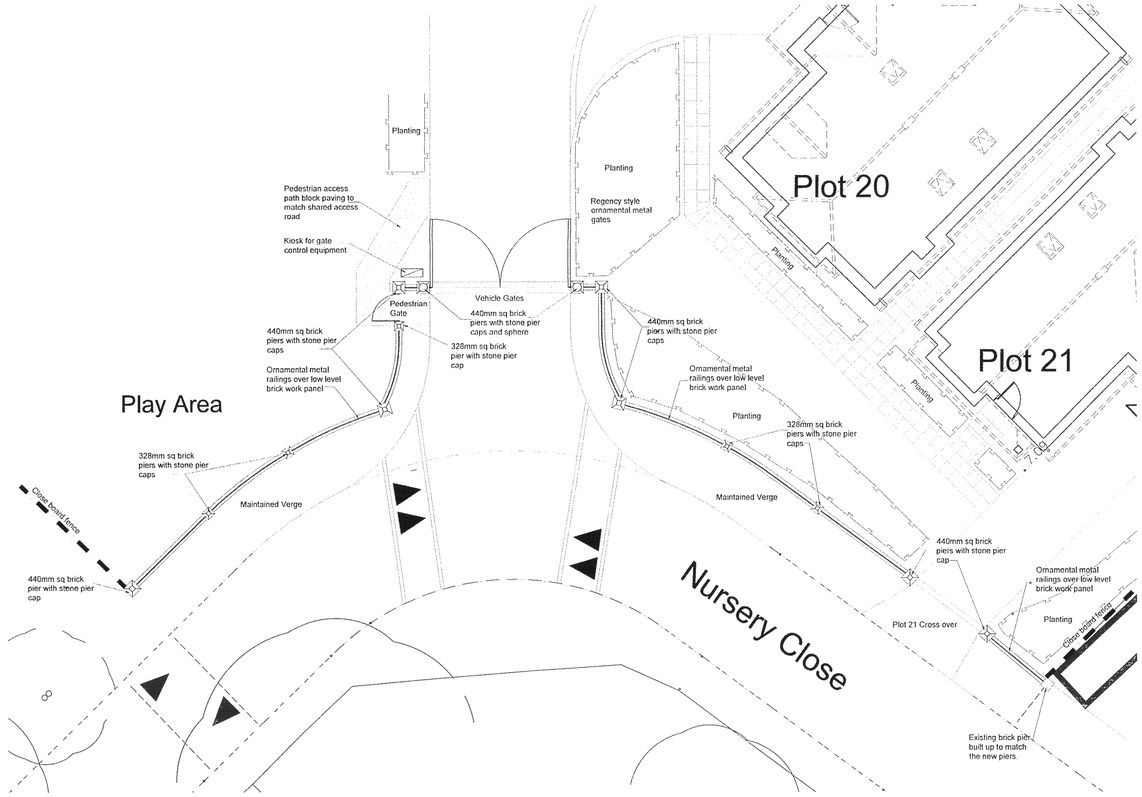

Plan at site entrance from Nursery Close

1:100

© ECE Architecture Limited. No dimensions to be scaled from drawing except for the purposes of Planning Applications. The contractor should check all dimensions on site. It is the contractors responsibility to ensure compliance with Building Regulations.

Rev	Date	Revision Details	Dr	Ch
B	29.05.13	Pedestrian access gate elevation added.	MB	EY
A	10.05.13	Wall mounted light fittings added to entrance piers.	MB	NS

London: Unit 1 West Coate House 3 Coate Street London E2 9AG
T 020 7729 5505 E london@ecearchitecture.com

Sussex: Brooklyn Chambers 11 Goring Road Worthing West Sussex BN12 4AP
T 01903 248777 E sussex@ecearchitecture.com

www.ecearchitecture.com

ECE Architecture

Client's Name
J W Stratton

Job Title
Nursery Close
East Preston

Drawing Title
Entrance gates and railings

Scale
SCALE VARIES

Drawn	Checked	Date
NS	AK	04.03.13

Job No	Drawing No	Rev
5408	L(90)010	B

Status
APPROVAL

CAD Plot date: 29/05/2013 - 12:43:45 5408 externalworks settingout.dwg