

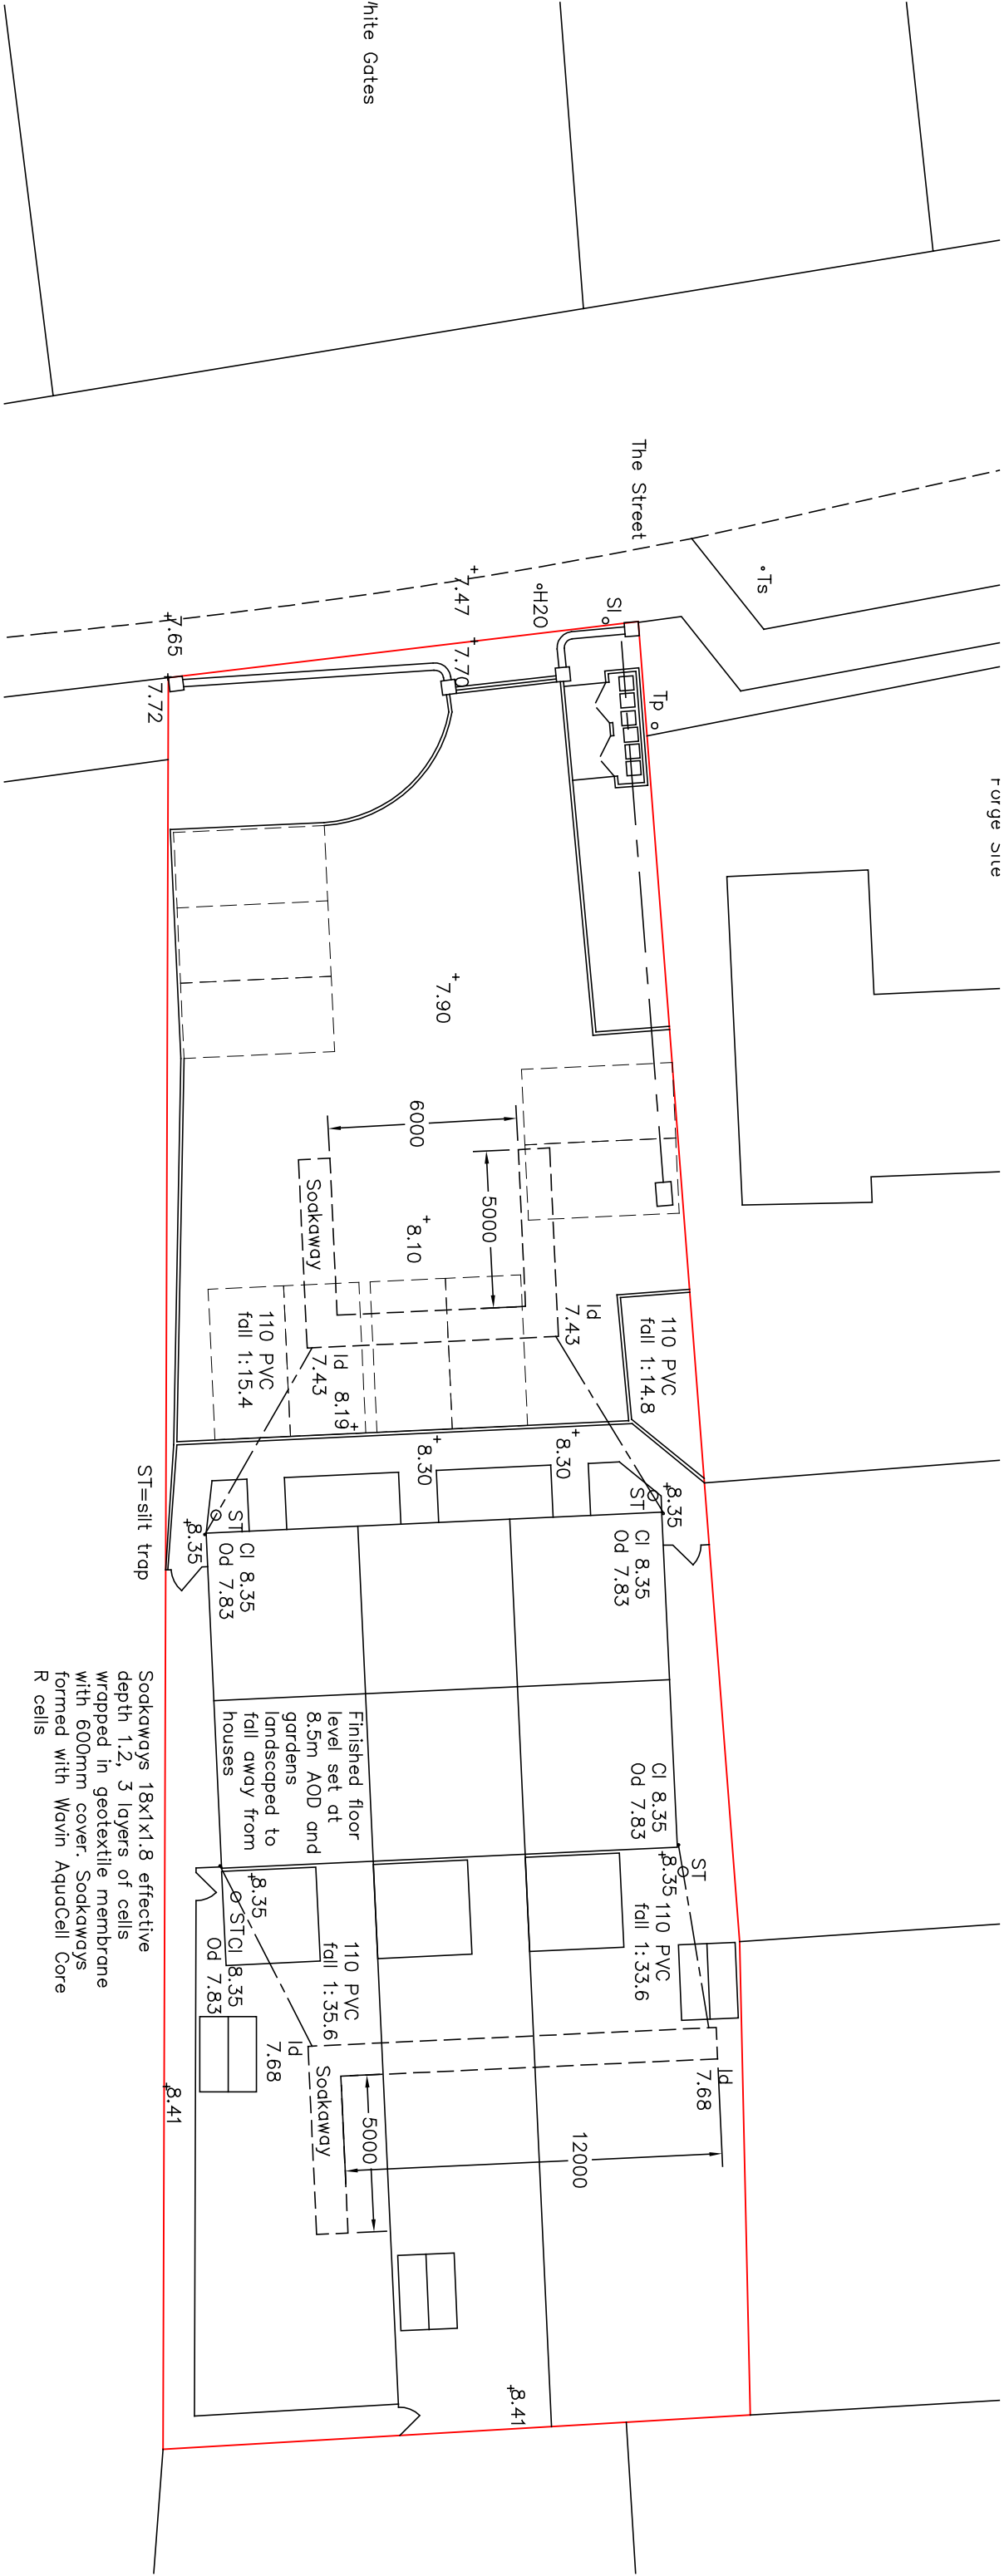
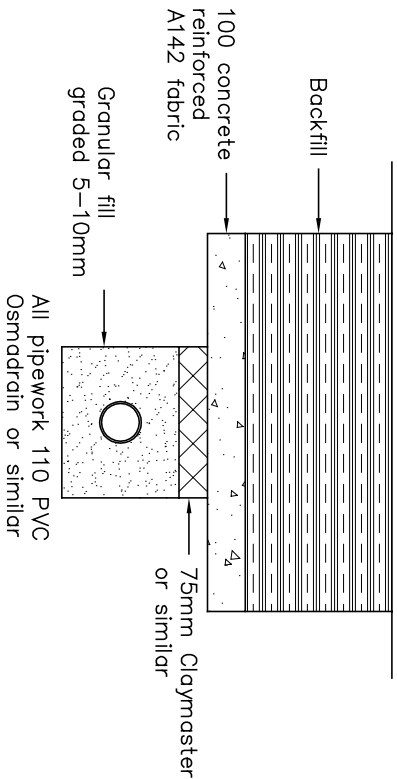


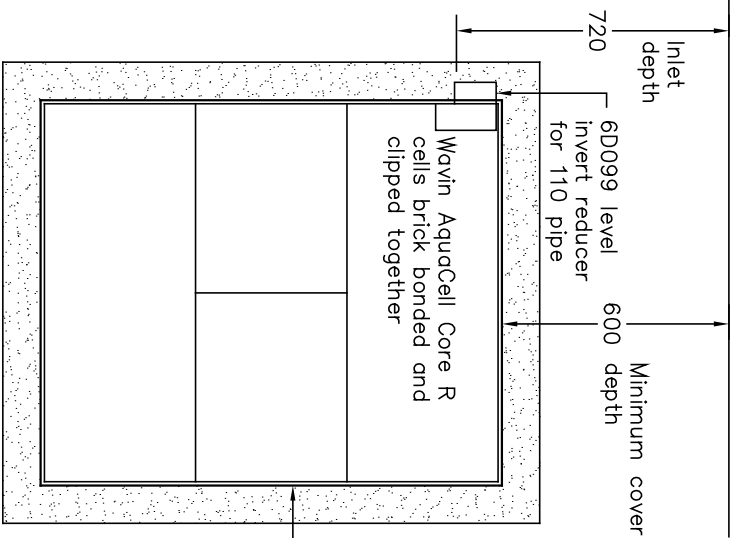

Soakaways 18x1x1.8 effective depth 1.2, 3 layers of cells wrapped in geotextile membrane with 600mm cover. Soakaways formed with Wavin Aquacell Core R cells

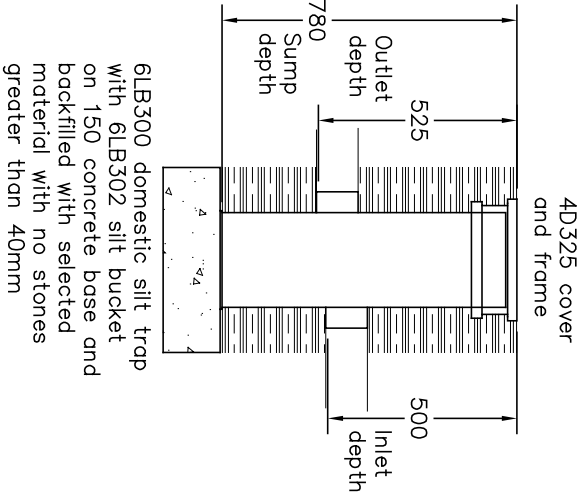

Silt trap and soakaway


Pipes under driveway

Amendments: –

BRYCESON SHAW ASSOCIATES

Surveyors and Designers

2 Wellesley Court, Fitzalan Road, Littlehampton,
West Sussex BN17 5JW
Tel. 01903 734381 Mobile: 07889 651301
E-mail: brycesonshaw@btinternet.com

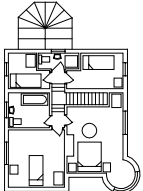

Project:
Proposed new homes; Gladwyn, The Street, East Preston
BN16 1HT

Drawing:
Surface water drainage

For:
Mrs. J. Simmonds & Mr. P. Beamish

Drawn: PKS Date: July 2020

Scales: 1:20 1:200 No: 2386/01/13

To scale when printed on A3