

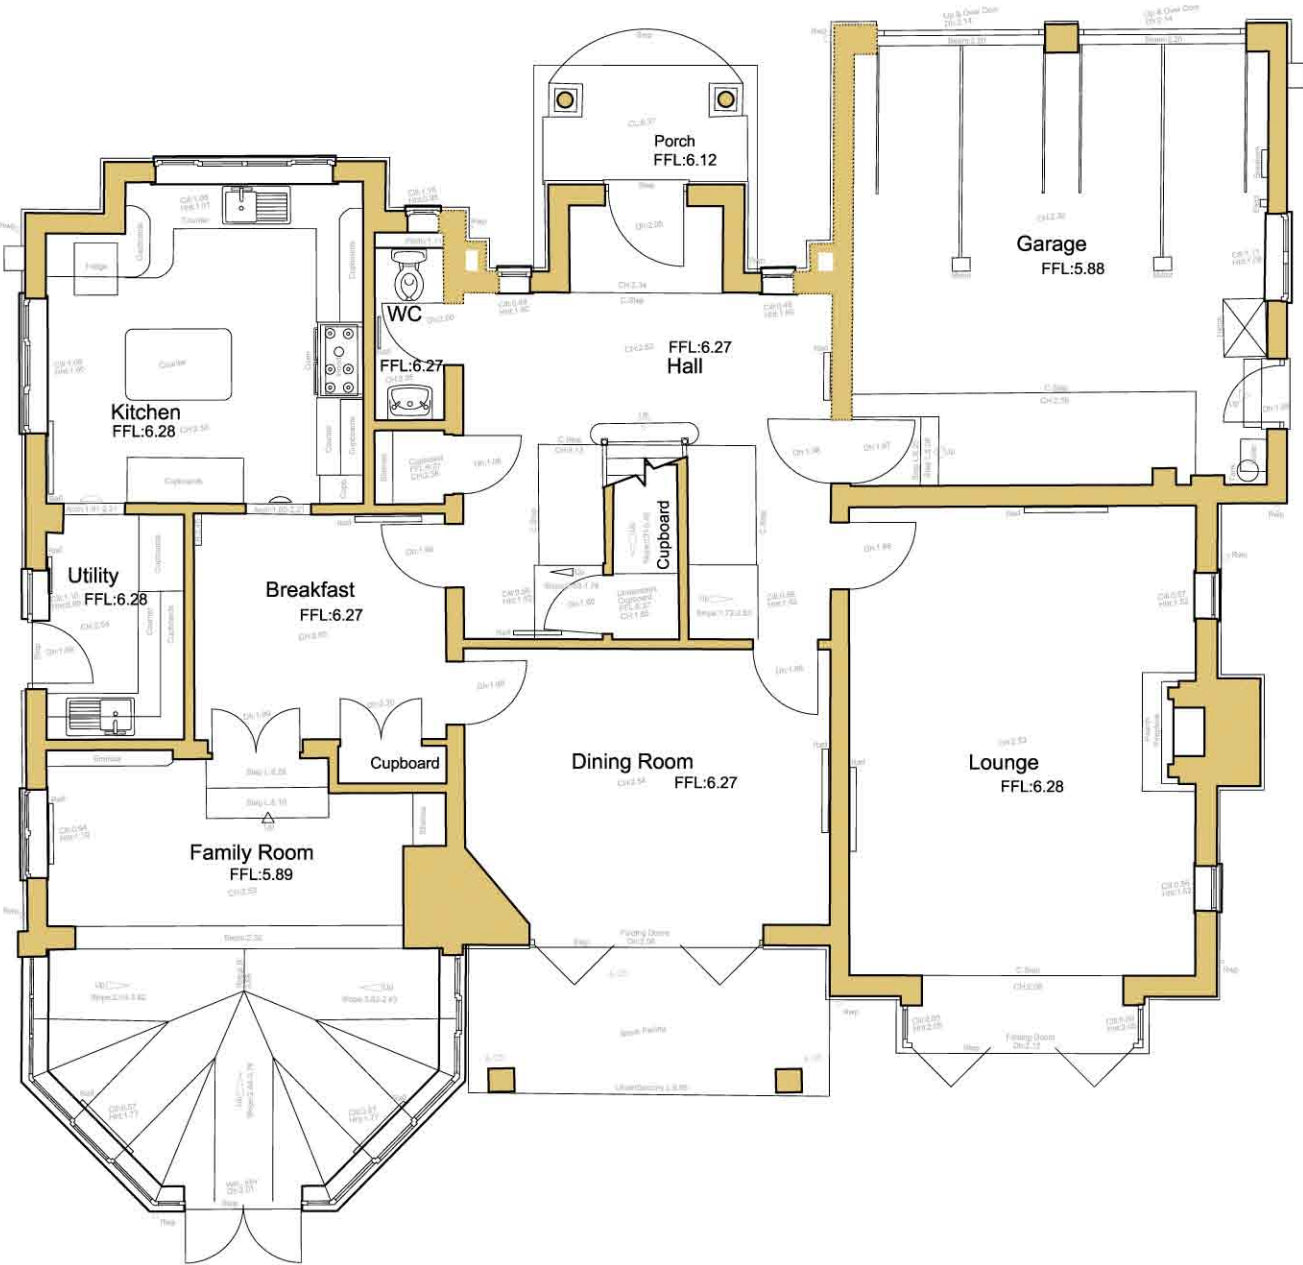


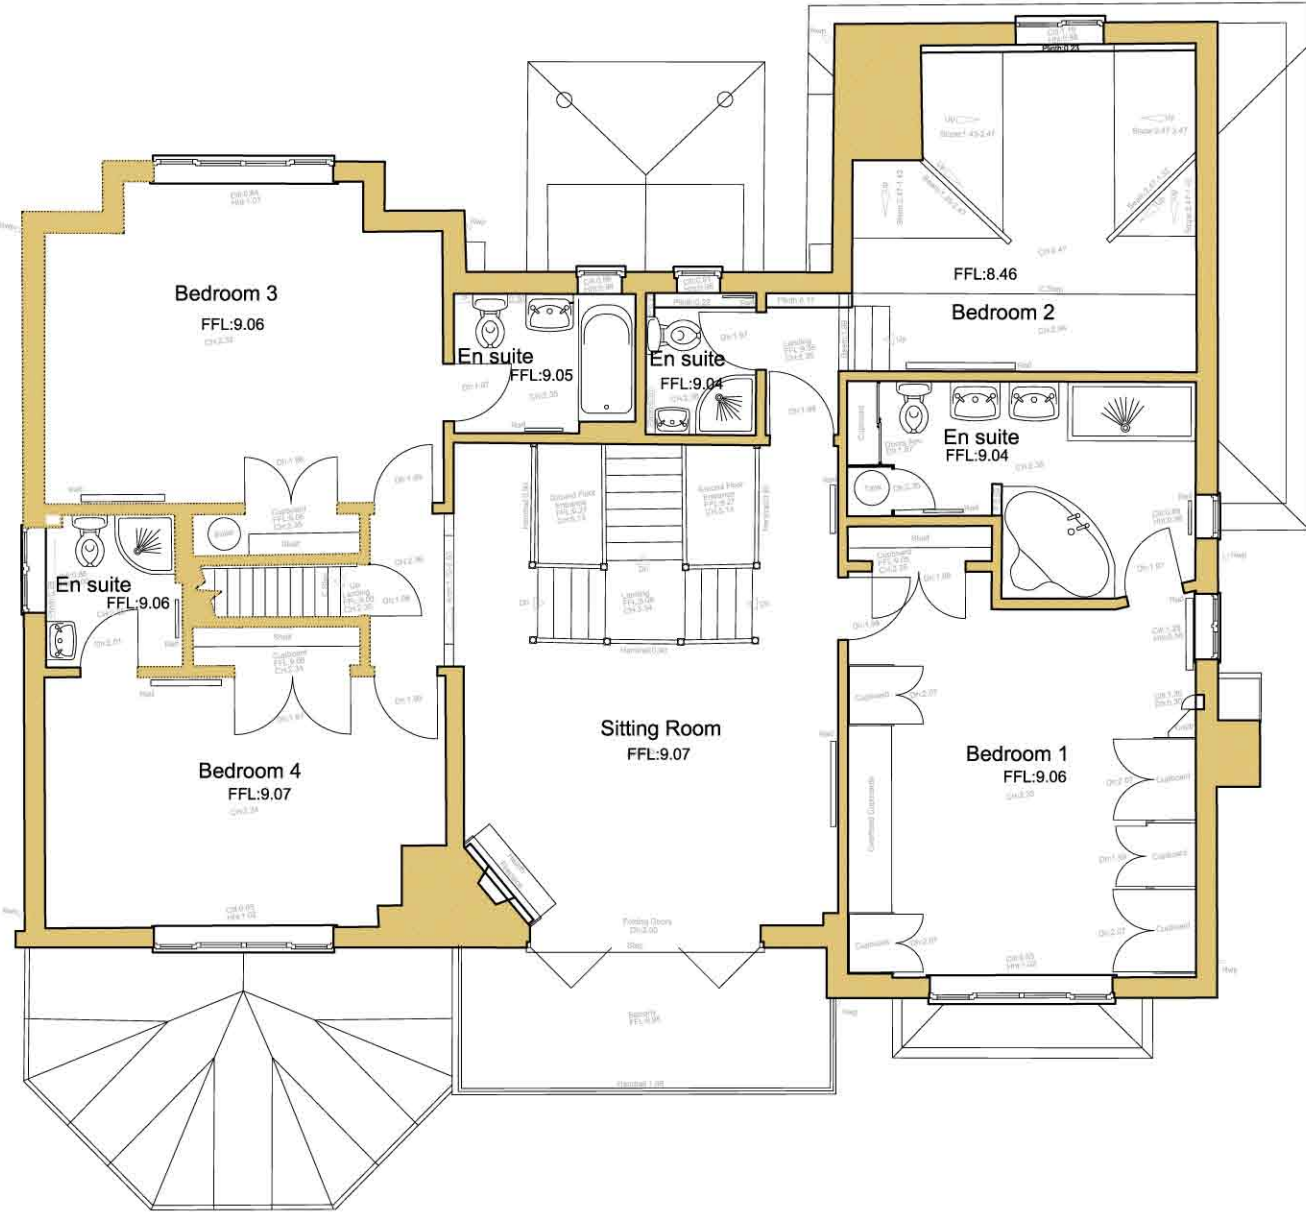

Ground Floor Plan - Scale 1:100

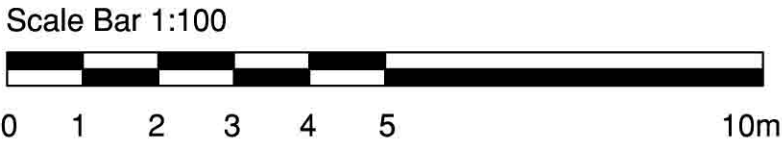

First Floor Plan - Scale 1:100

PLANNING

20207 SK03A
Highbeach House, 9a Tamarisk Way
Plans as Existing - 1 of 2
Scale 1:100

t +44 (0)1903 211 363
f +44 (0)1903 211 114

saville jones architects

74 victoria road worthing west sussex bn11 1un united kingdom