


NOTES
WRITTEN DIMENSIONS TO BE TAKEN IN PREFERENCE TO SCALE.
ARE TO BE CHECKED ON SITE PRIOR TO COMMENCING WORK.
THIS DRAWING IS TO BE READ IN CONJUNCTION WITH ALL OTHER
DOCUMENTS RELATING TO THIS PROJECT.
ANY DISCREPANCIES ARE TO BE REFERRED IMMEDIATELY TO THE
PROJECT DESIGNER.
THIS DRAWING IS COPYRIGHT AND SHOULD NOT BE USED OR
REPRODUCED WITHOUT PERMISSION.
IT IS THE CONTRACTOR'S RESPONSIBILITY TO ENSURE COMPLIANCE
WITH THE BUILDING REGULATIONS.

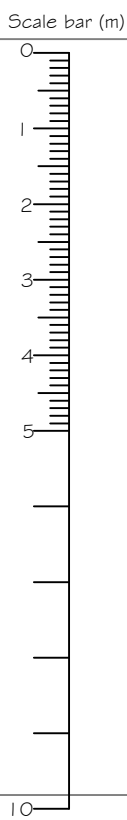

506820 E

506830 E

506840 E

43

506850 E

506860 E

506870 E

506880 E

506890 E

101790 N

101780 N

101770 N

101760 N

101750 N

101740 N

THE RIDINGS

⊙ 15.00

SL 6.76

SL 6.73

SL 6.72

SL 6.71

SL 6.71

SL 6.69

SL 6.71

SL 6.64

SL 6.63

SL 6.67

SL 6.60

SL 6.58

SL 6.53

SL 6.55

SL 6.46

SL 6.45

SL 6.42

SL 6.51

SL 6.52

SL 6.45

SL 6.41

SL 6.38

SL 6.35

SL 6.33

SL 6.30

SL 6.29

SL 6.74

SL 6.73

SL 6.71

SL 6.66

SL 6.65

SL 6.67

SL 6.64

SL 6.61

SL 6.65

SL 6.63

SL 6.68

SL 6.60

SL 6.72

SL 6.51

SL 6.49

SL 6.45

SL 6.50

SL 6.44

SL 6.42

SL 6.40

SL 6.38

SL 6.35

SL 6.33

SL 6.30

SL 6.29

SL 6.72

SL 6.73

SL 6.71

SL 6.66

SL 6.65

SL 6.67

SL 6.64

SL 6.61

SL 6.65

SL 6.63

SL 6.68

SL 6.60

SL 6.72

SL 6.51

SL 6.49

SL 6.45

SL 6.50

SL 6.44

SL 6.42

SL 6.40

SL 6.38

SL 6.35

SL 6.33

SL 6.30

SL 6.29

SL 6.80

SL 6.72

SL 6.73

SL 6.71

SL 6.66

SL 6.65

SL 6.67

SL 6.64

SL 6.61

SL 6.65

SL 6.63

SL 6.68

SL 6.60

SL 6.72

SL 6.51

SL 6.49

SL 6.45

SL 6.50

SL 6.44

SL 6.42

SL 6.40

SL 6.38

SL 6.35

SL 6.33

SL 6.30

REV. DESCRIPTION

PROJECT

45 THE RIDINGS

EAST PRESTON

WEST SUSSEX

BN16 2TW

DRAWING TITLE

EXISTING SITE LAYOUT

CLIENT

MRS J B SHULMAN

SCALE

1:100 @A1

DWG NO

935/EOI

DRAWN BY

FLB

DATE

APR 20

REV.

Unit 3b Woodhorn Business Centre
Woodhorn Lane
Oving - Chichester
West Sussex - PO20 2BX
Tel 01243 774764
www.sloaneandbrown.co.uk

CHARTERED BUILDING SURVEYORS
SLOANE & BROWN
ARCHITECTURAL SERVICES

APR 2018 COUNCIL EDITION