





REAR ELEVATION (WEST)

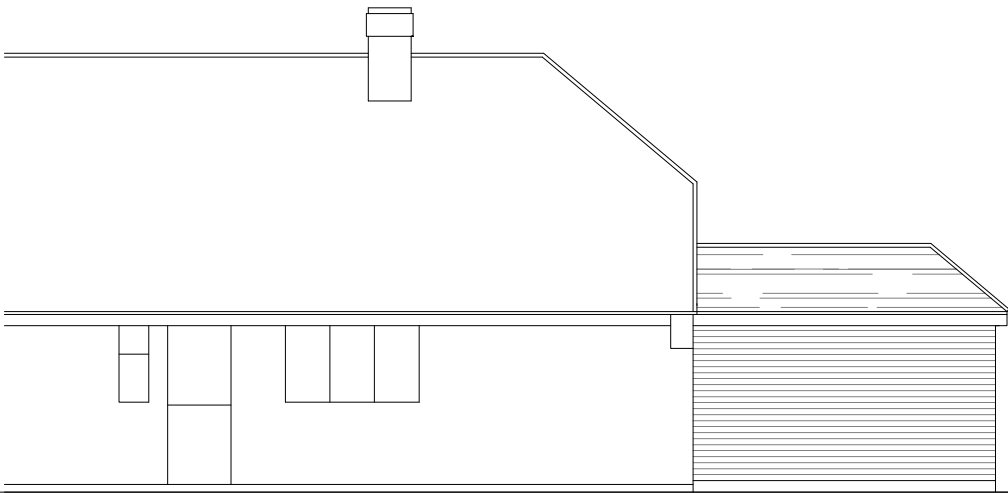

SIDE ELEVATION (NORTH)

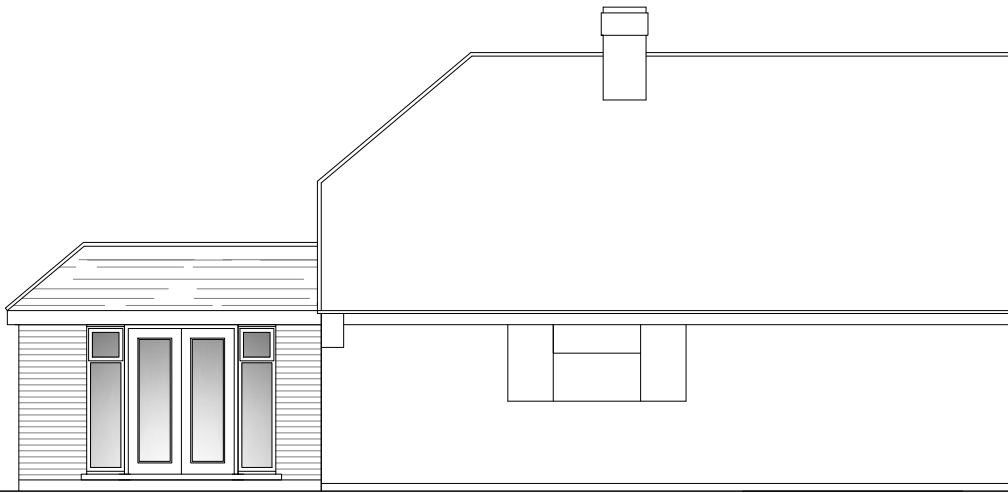

SIDE ELEVATION (SOUTH)

MATERIALS:-
 ROOF - PITCHED AND TILED WITH FLAT FELTED AREA
 WINDOWS AND DOORS - UPVC OR ALUMINIUM DOUBLE GLAZED
 WALLS - FACED BRICK TO MATCH EXISTING.

