



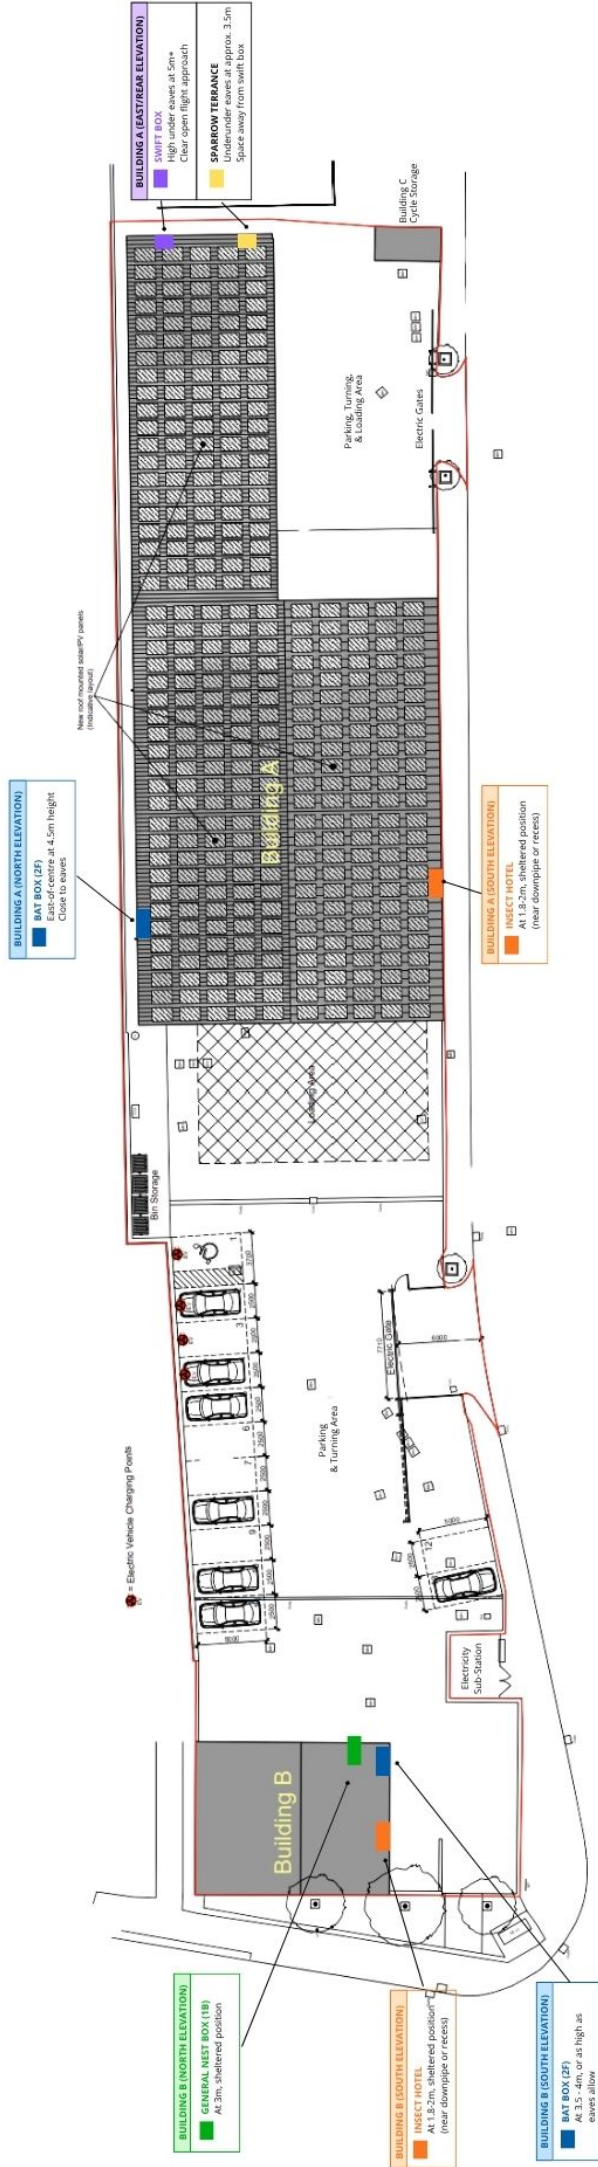

Site Layout Plan - As Proposed (1:200)

- BAT BOX (2P SCHWEGLER)
- GENERAL NEST BOX (SCHWEGLER 1B)
- INSECT HOTEL (SCHWEGLER INSECT HOTEL)
- SWIFT BOX (SCHWEGLER SWIFT BOX)
- SPARROW TERRACE (SCHWEGLER SPARROW TERRACE 15P)

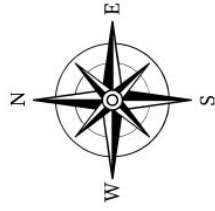

Site Area = 2770sq.m