




North Elevation

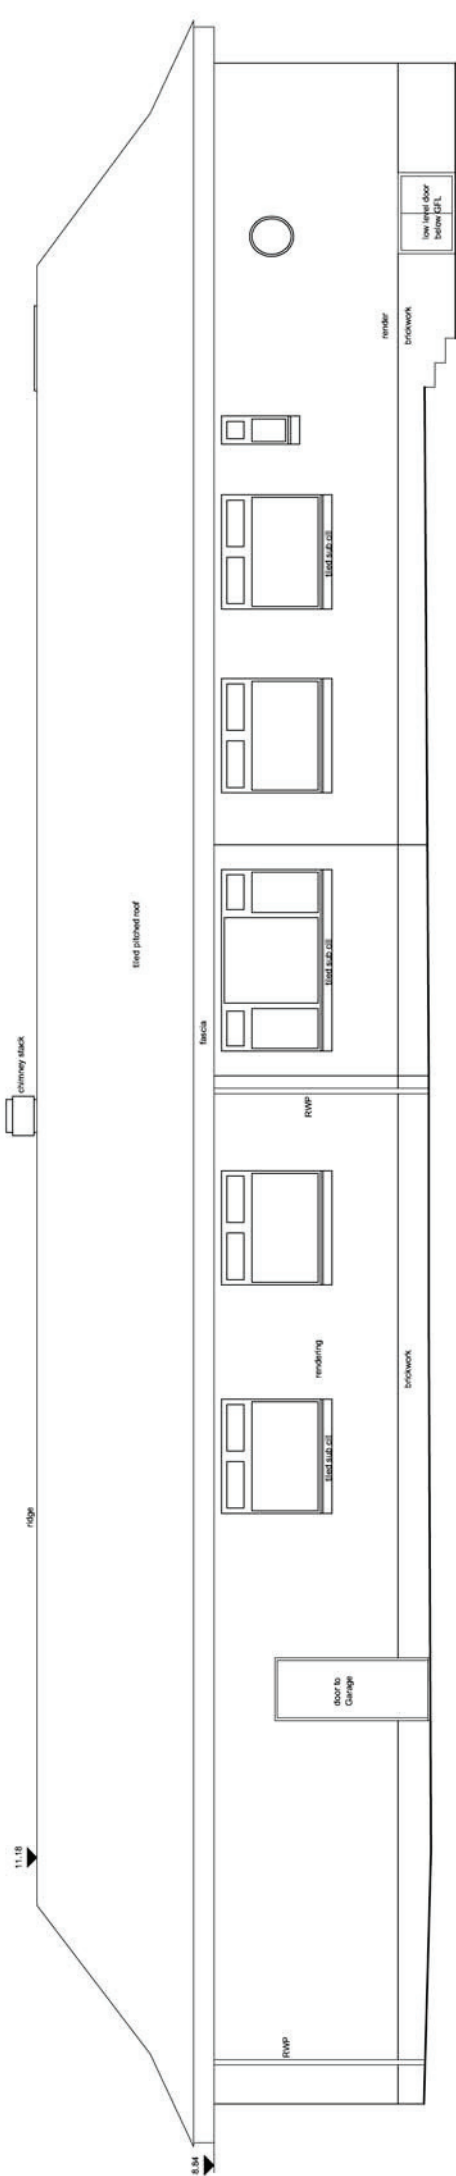

West Elevation

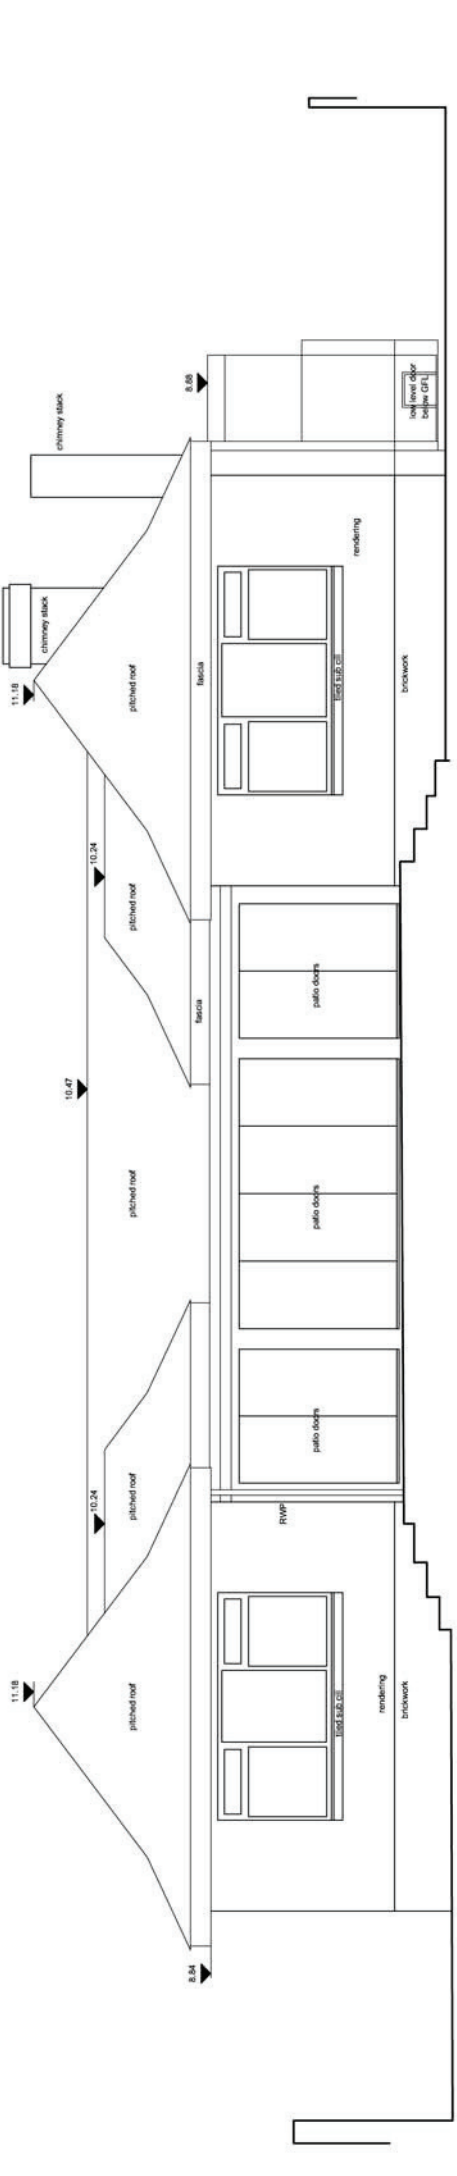

South Elevation

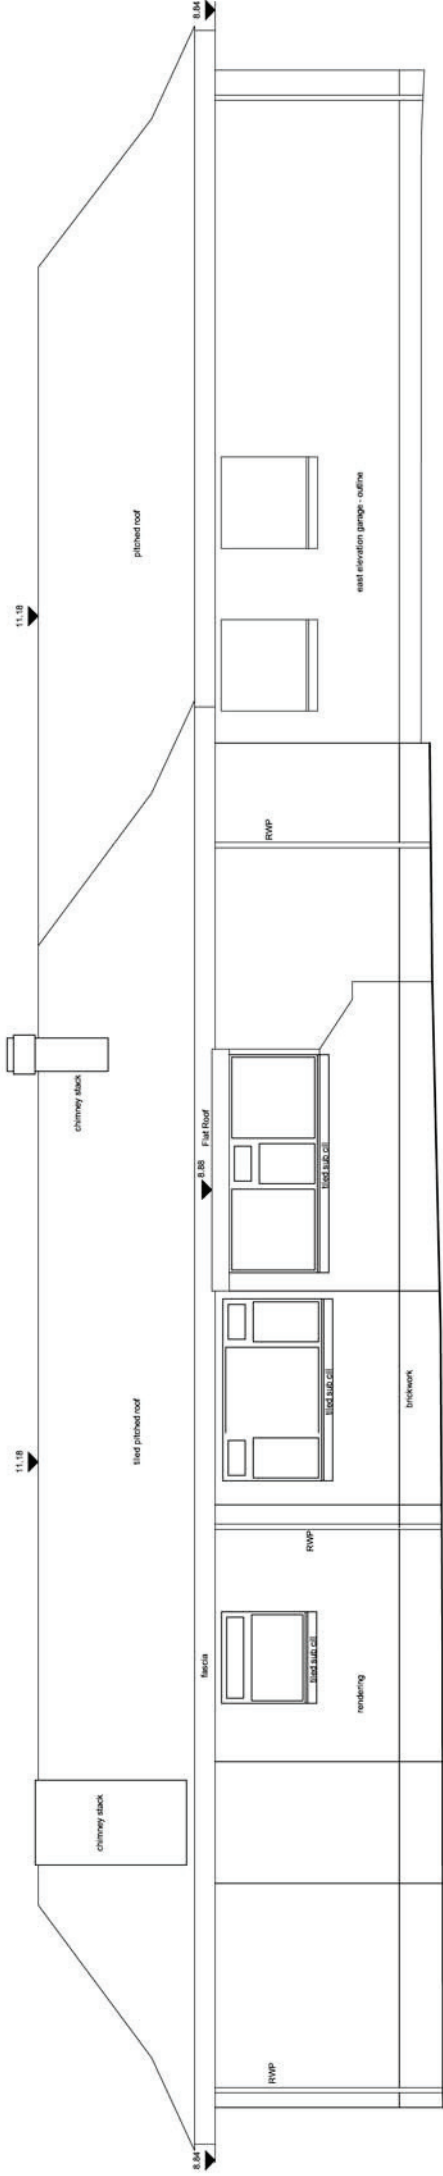

East Elevation