



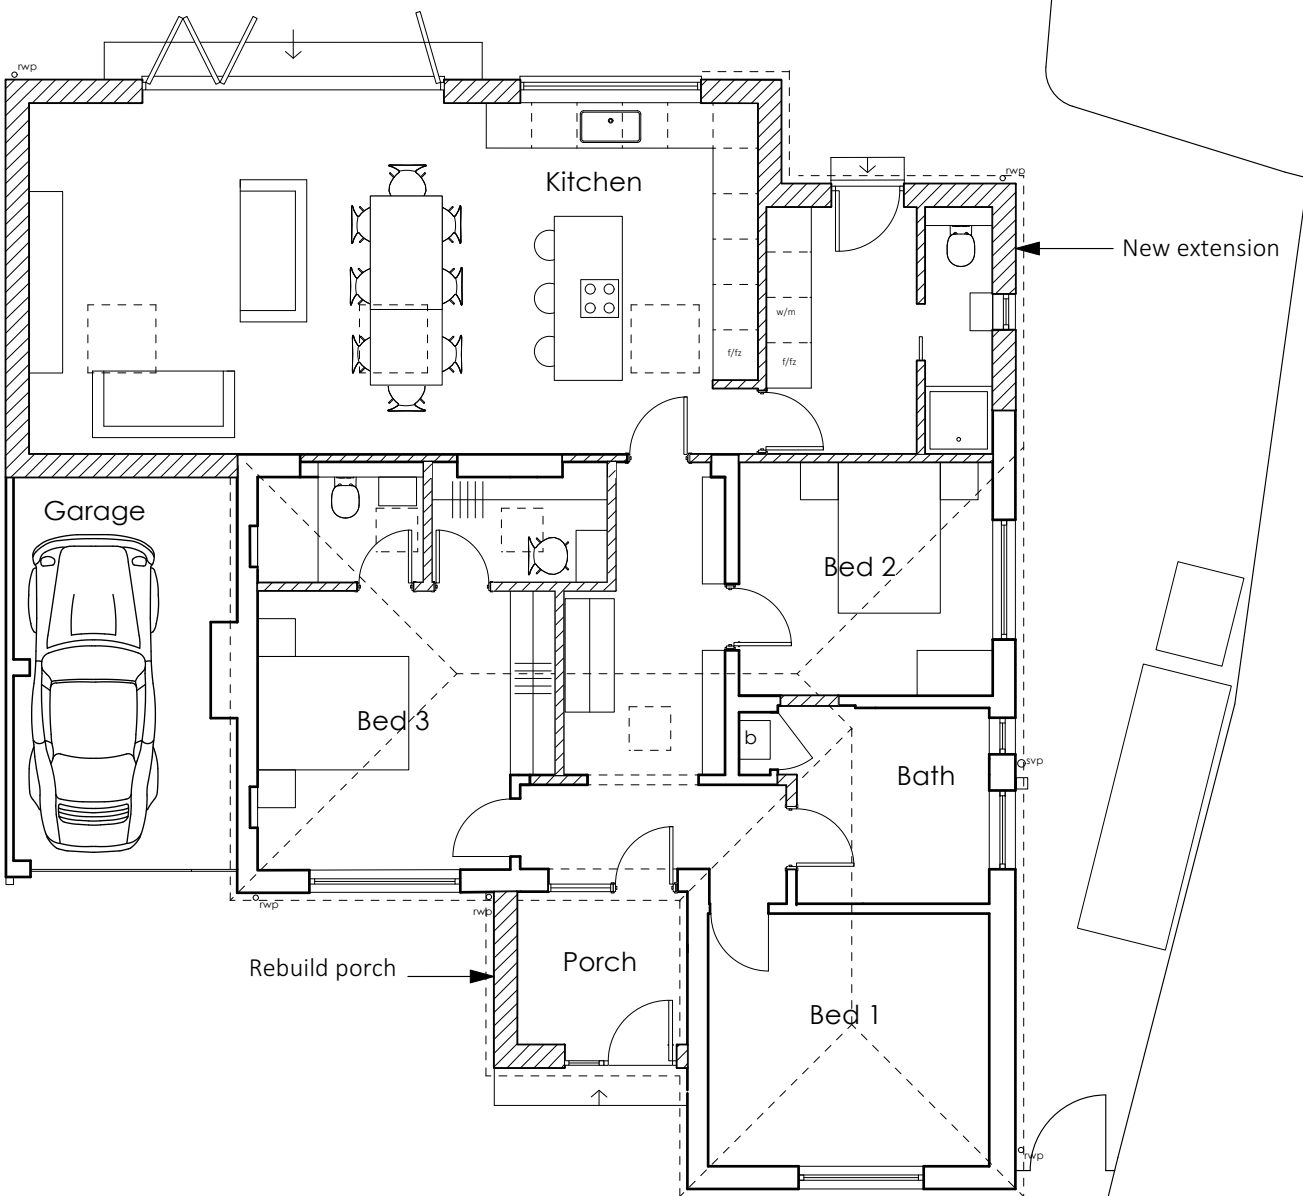

Ground Floor Plan

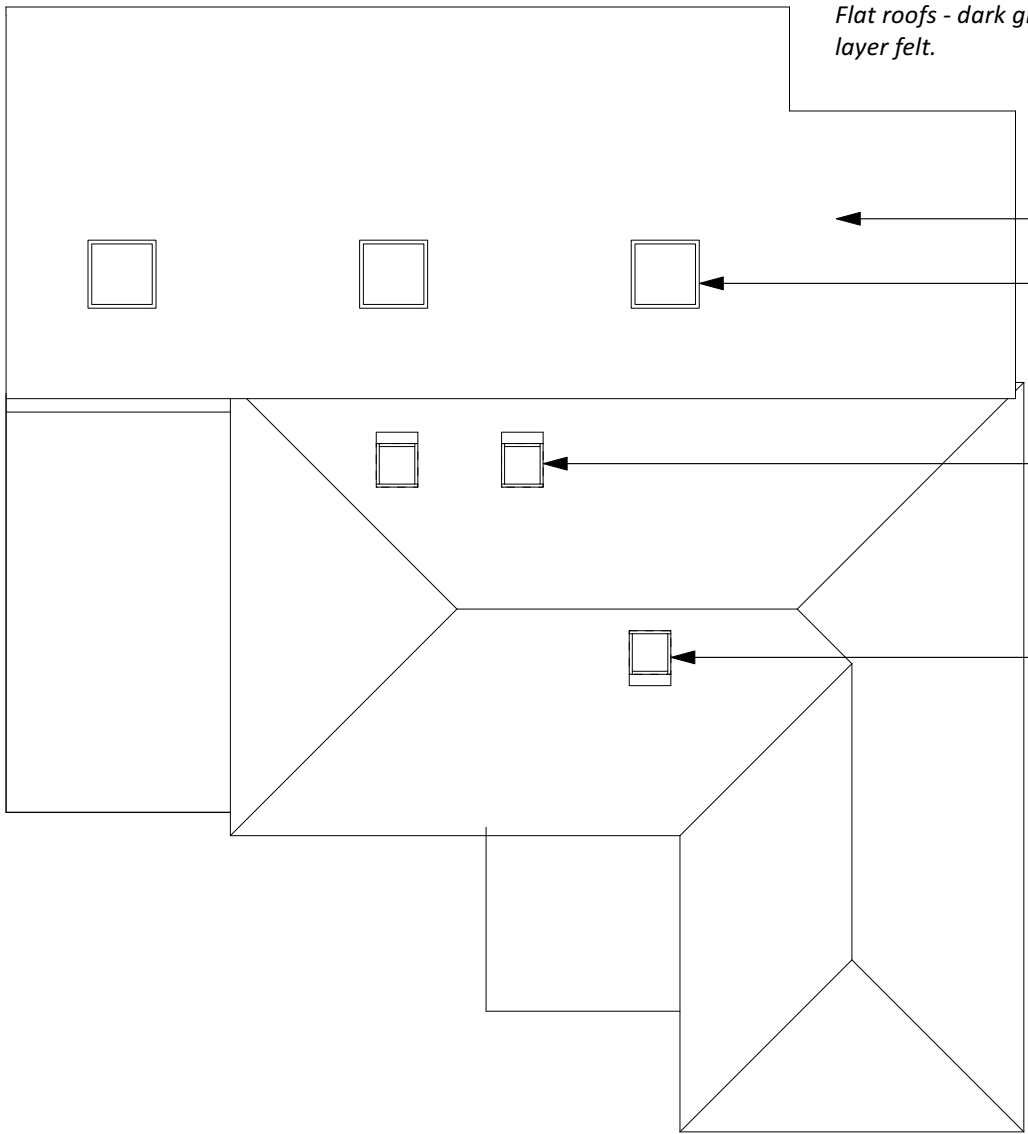


Roof Plan

Notes

Materials

Walls - render and brick to match existing
Windows - white frames to match existing
Flat roofs - dark grey single ply or three layer felt.

New flat roof to extension
New flat rooflights
New rooflights in existing pitched roof
New rooflight in existing pitched roof

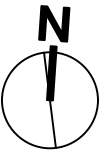

A For planning
Revision Notes

28 June 2021
Date

eskay architects

62 Parkside
Shoreham-by-Sea
BN43 6HA
Tel: 07745 654 556

project

**1 Manor Close, East Preston
BN16 1JF**

drawing

Proposed Plans

ref	dwg no.	rev
ET	03	A

scale	size	date
1:100	A3	June 2021

status

Planning

