



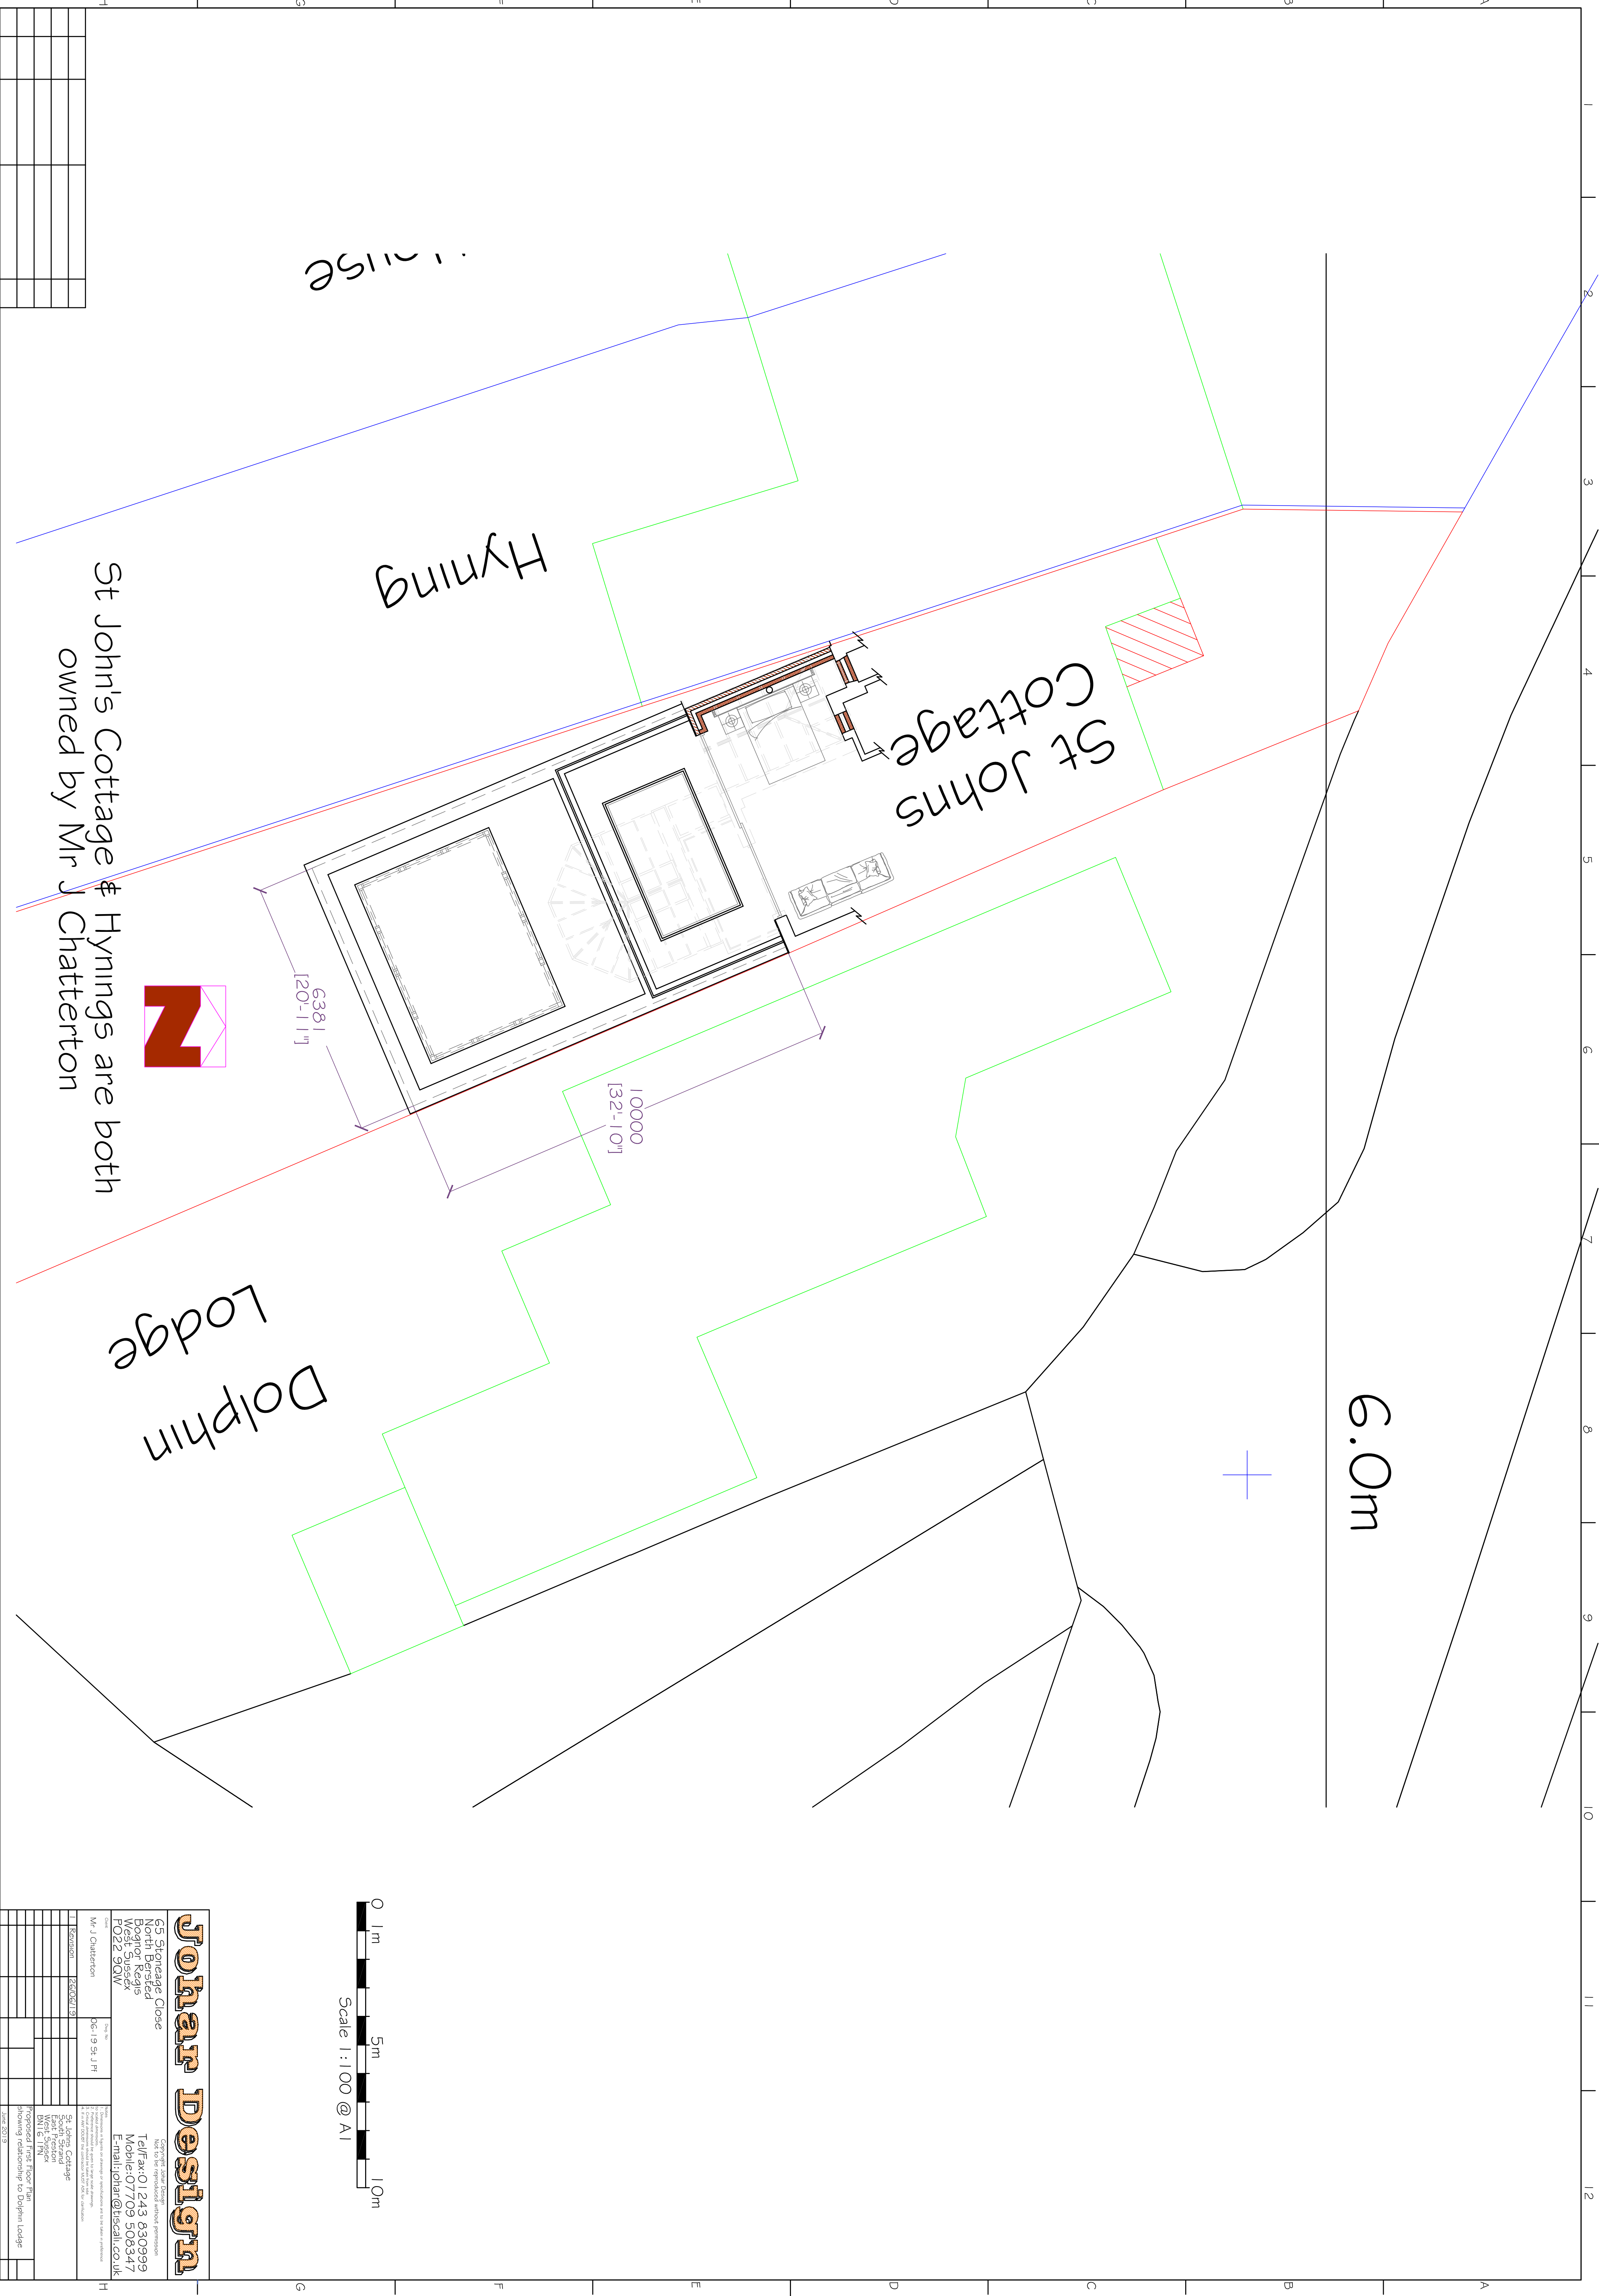

St John's Cottage & Hyning's are both owned by Mr J Chatterton

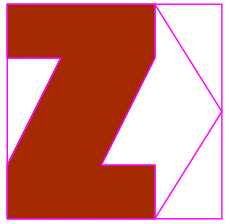

Dolphin Lodge

JOHAR DESIGN

65 Stoneage Close
North Bersted
Worcestershire
PO22 3QW

Tel/Fax:01243 830999
Mobile:07709 508347
E-mail:joahar@tiscali.co.uk

Mr. J Chatterton

06-19 St. J. Pl

St. John's Cottage
First Floor Plan
Showing relationship to Dolphin Lodge
June 2019

