


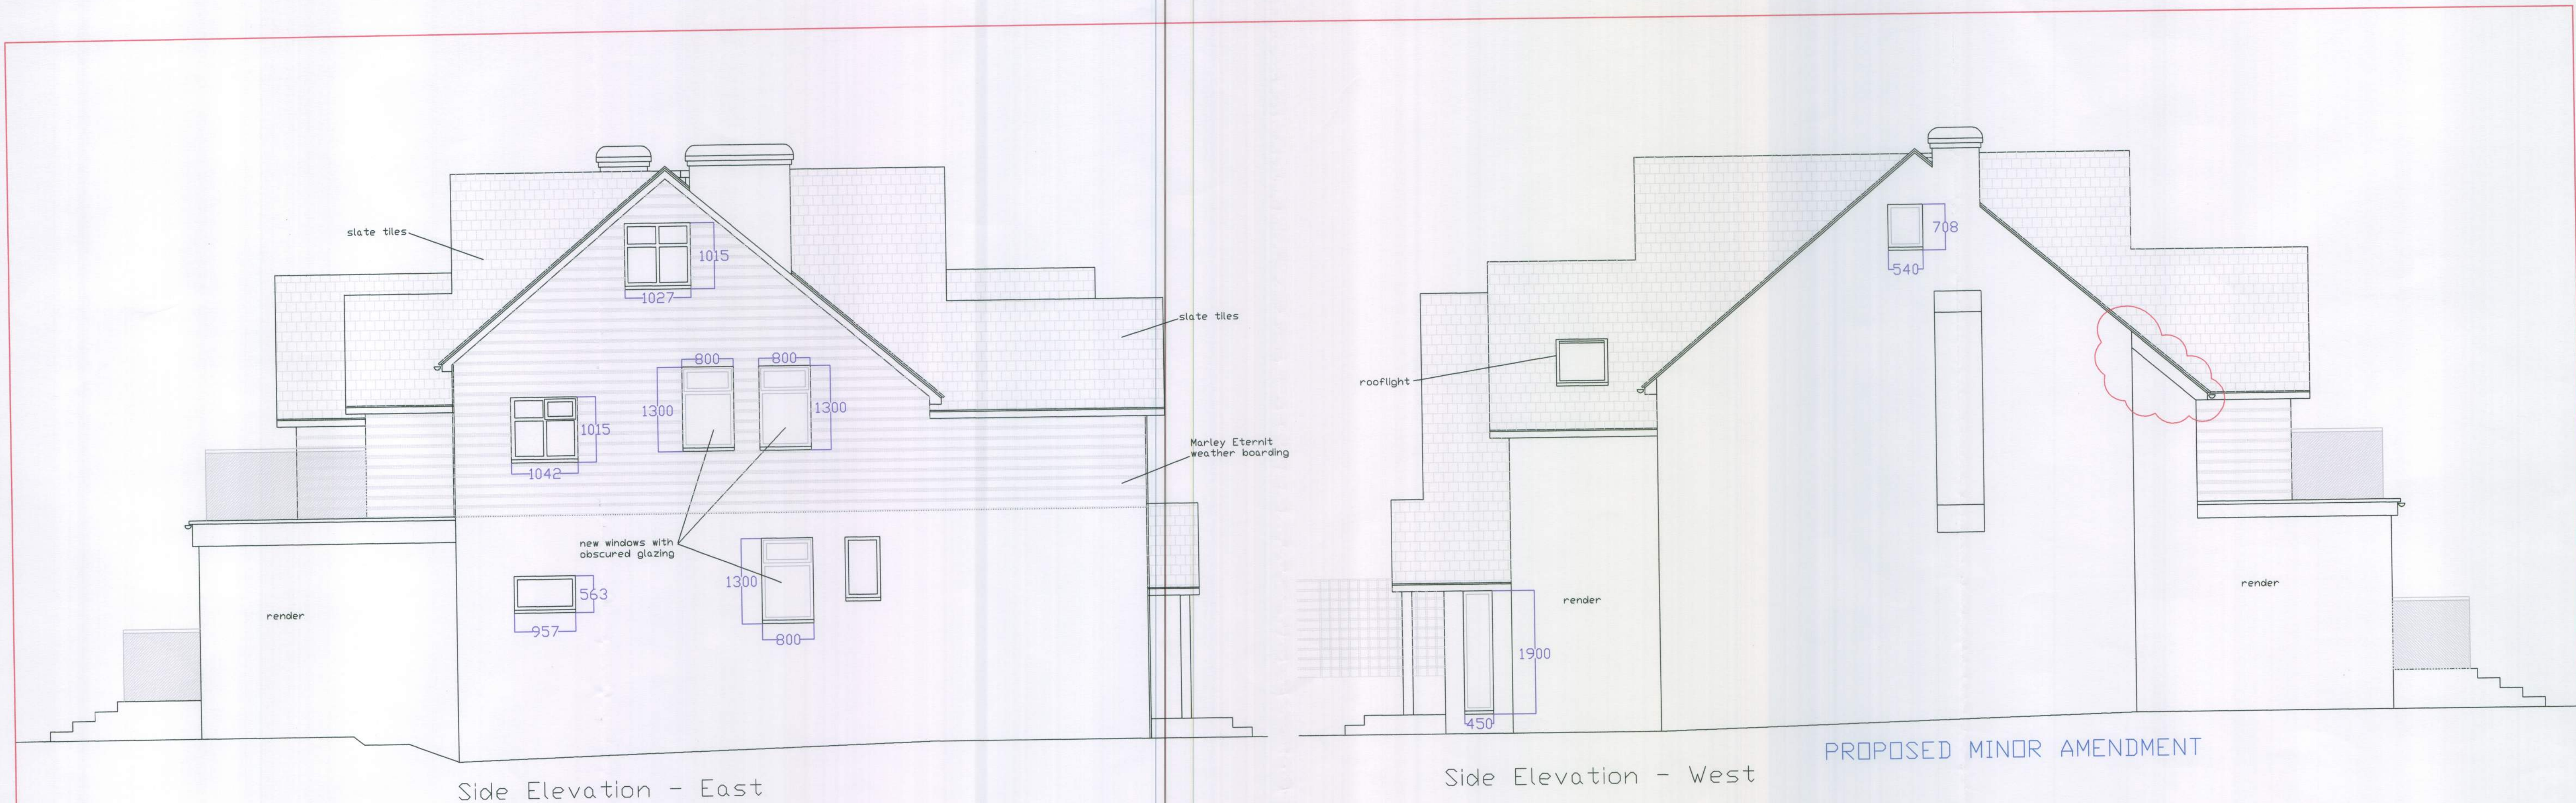

PROPOSED ELEVATIONS 1:50

