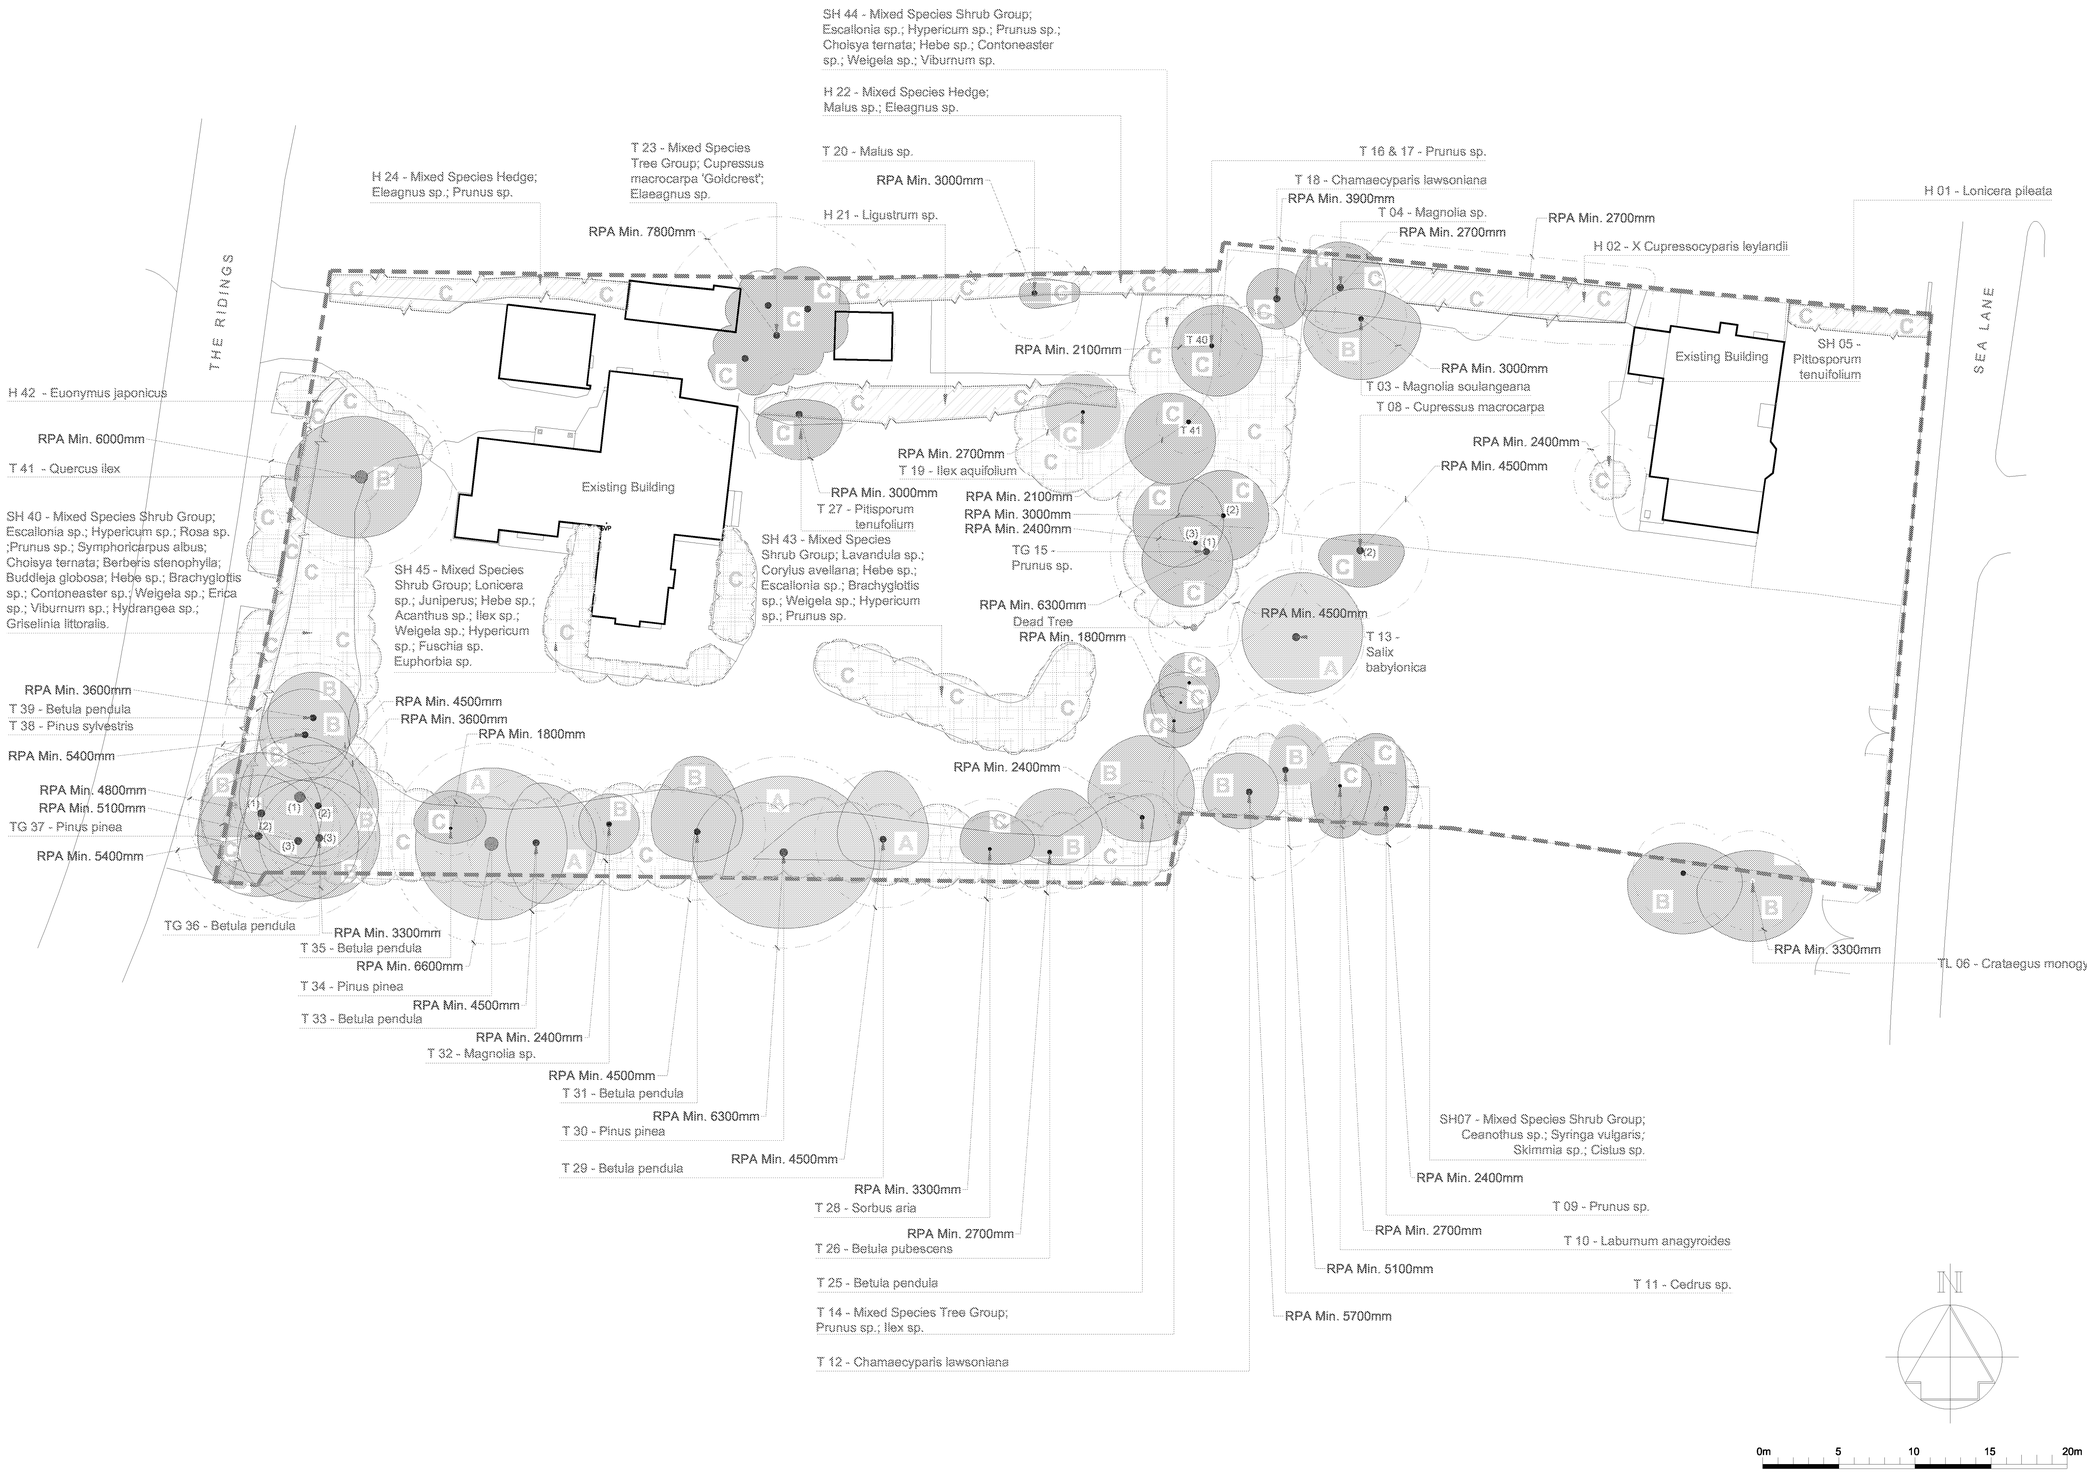


Tree Constraints Plan, The Ridings and Sea Lane, East Preston.

Legend

- Extent of Tree Vegetation Survey
- T 11 — Tree and Shrub Numbers.
- Tree Root Protection Areas — Tree Root Protection Areas calculated and specified in accordance with *BS 5837:2012 - 'Trees in Relation to Design, Demolition and Construction'*.
- A — Category A Trees: Trees of High Quality and Value.
- B — Category B Trees: Trees of Moderate Quality and Value.
- C — Category C Trees: Trees of Low Quality and Value.
- U — Category U Trees: Trees unsuitable for retention.
- C — Existing Shrub Vegetation of Low Quality and Value.
- C — Existing Hedgeline of Low Quality and Value.

Notes: *The original of this drawing was produced in colour - a monochrome copy should not be relied upon.*

Rev	Description	Date	Initials
01	Draft Issue Updated.	18.09.12	AR
00	Draft Issue.	19.07.12	ET
--	--	--	--

Lizard Landscape Design

Lizard Landscape Design
19 Broadwater Street East
Worthing
West Sussex
BN14 9AA
[redacted]

Project title

The Ridings and Sea Lane,
East Preston, West Sussex

Drawing title

Tree Constraints Plan

Scale	*Drawn*	*Date*
1:200@A1	ET	19.07.12
	Approved	

Drawing No	*Revision*
LLD455/ 01	01

CAD Filename
LLD455CAD

ARUN DISTRICT COUNCIL EP/8014/PL