




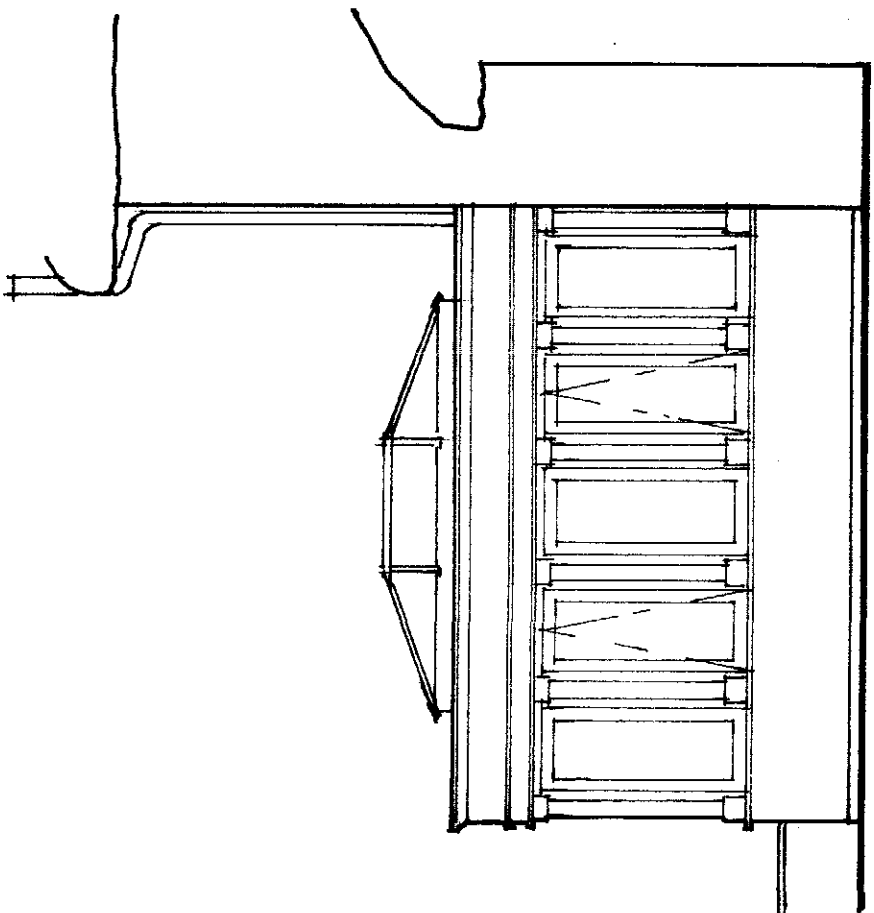


NORTH ELEVATION

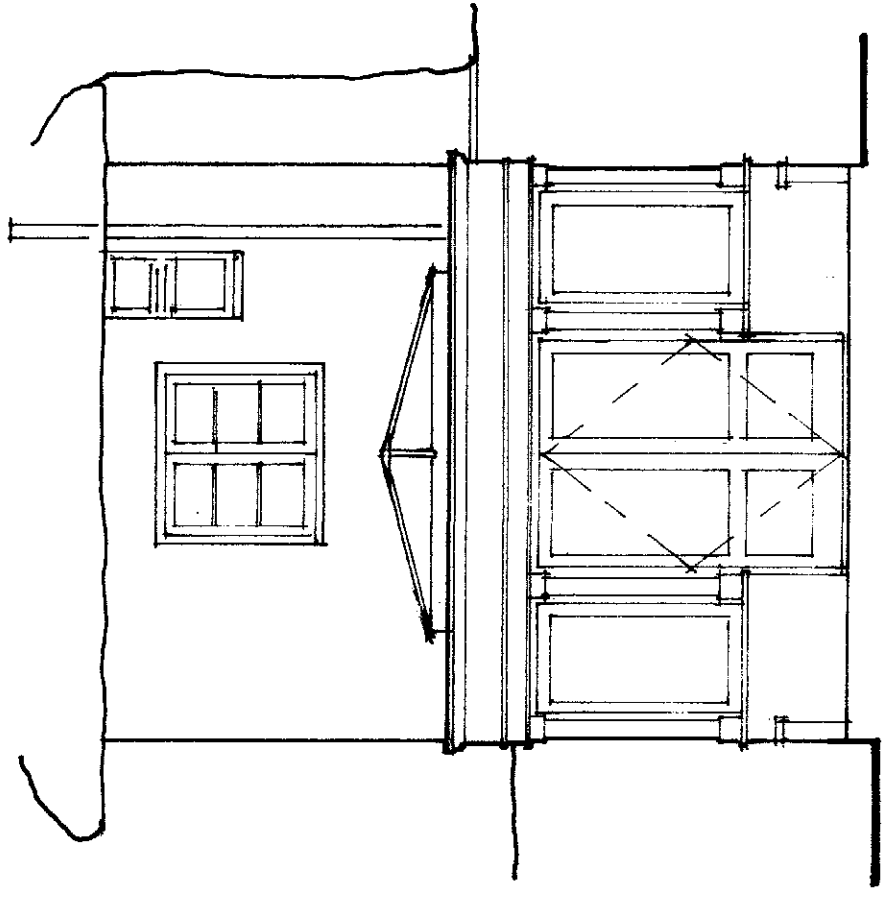

GARDEN ELEVATION

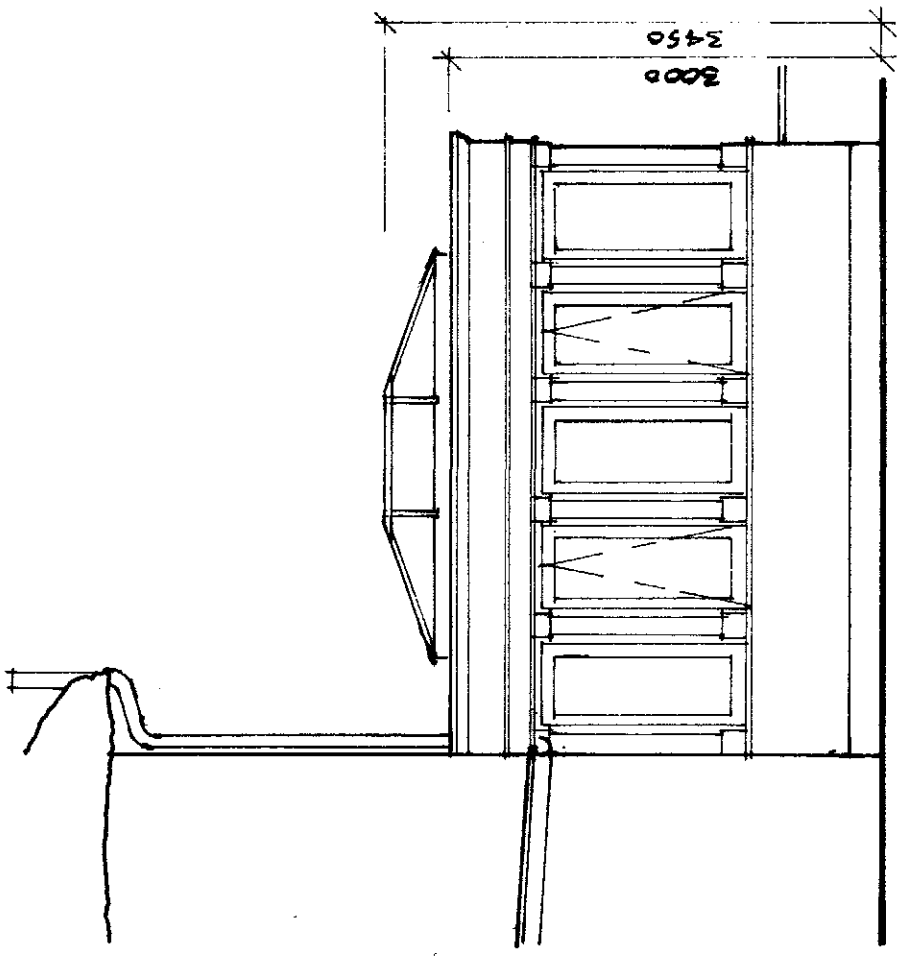

SOUTH ELEVATION

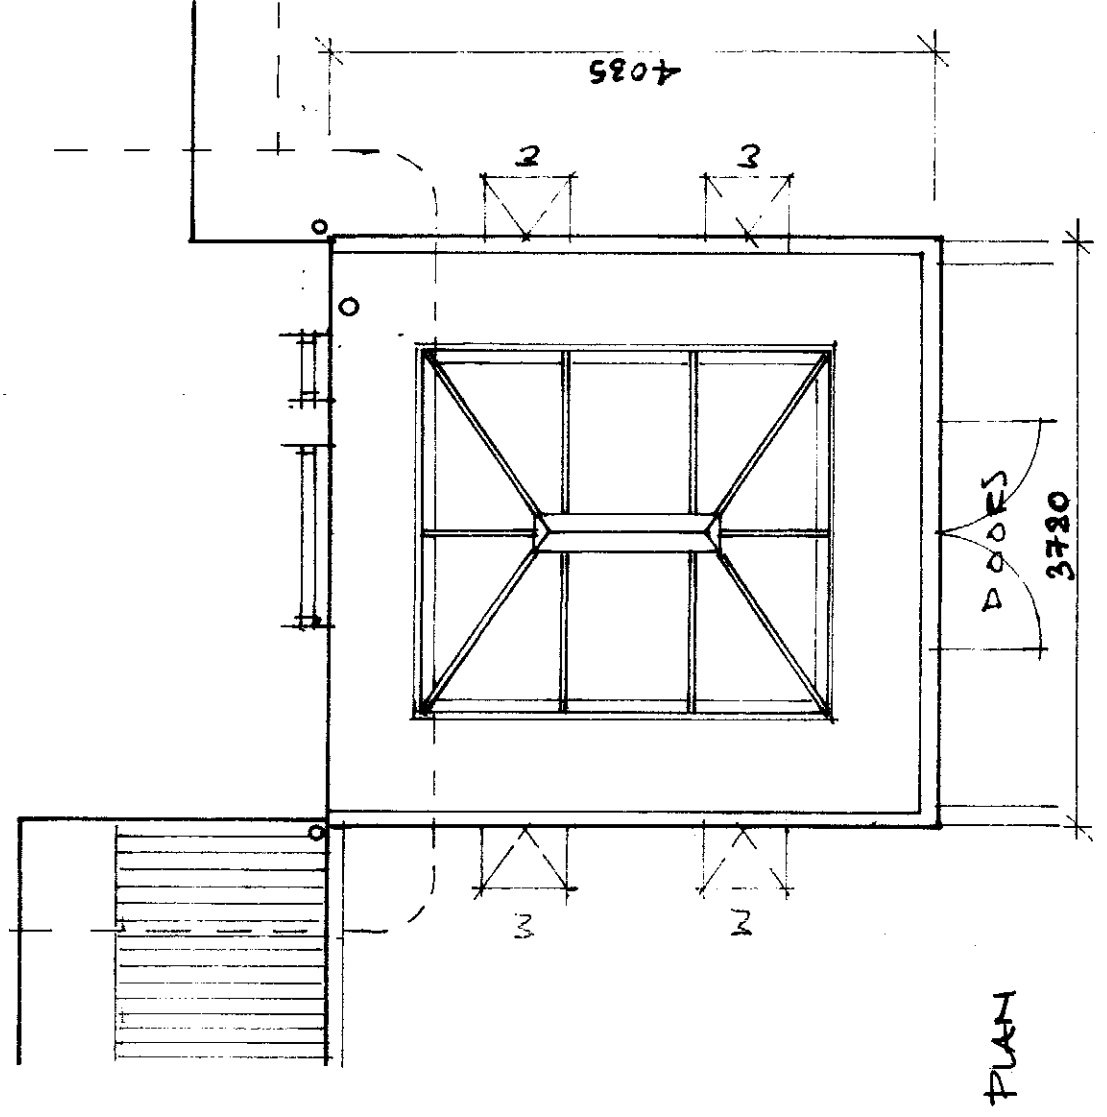

PLAN

ORANGERY DESIGN

PLAN & ELEVATIONS

MRS A ATKINSON
WISTARIA COTTAGE
THE STREET
EAST PRESTON
WEST SUSSEX
BN16 1HZ

QUATRILL DESIGN
19 WEST HANE ROAD
HAYLING ISLAND
NORFOLK
PO11 9RN

02392 464268
janquatrill@gmail.com

DEAN AK/0510/P/01

SCALE 1:50 JUNE 2019