

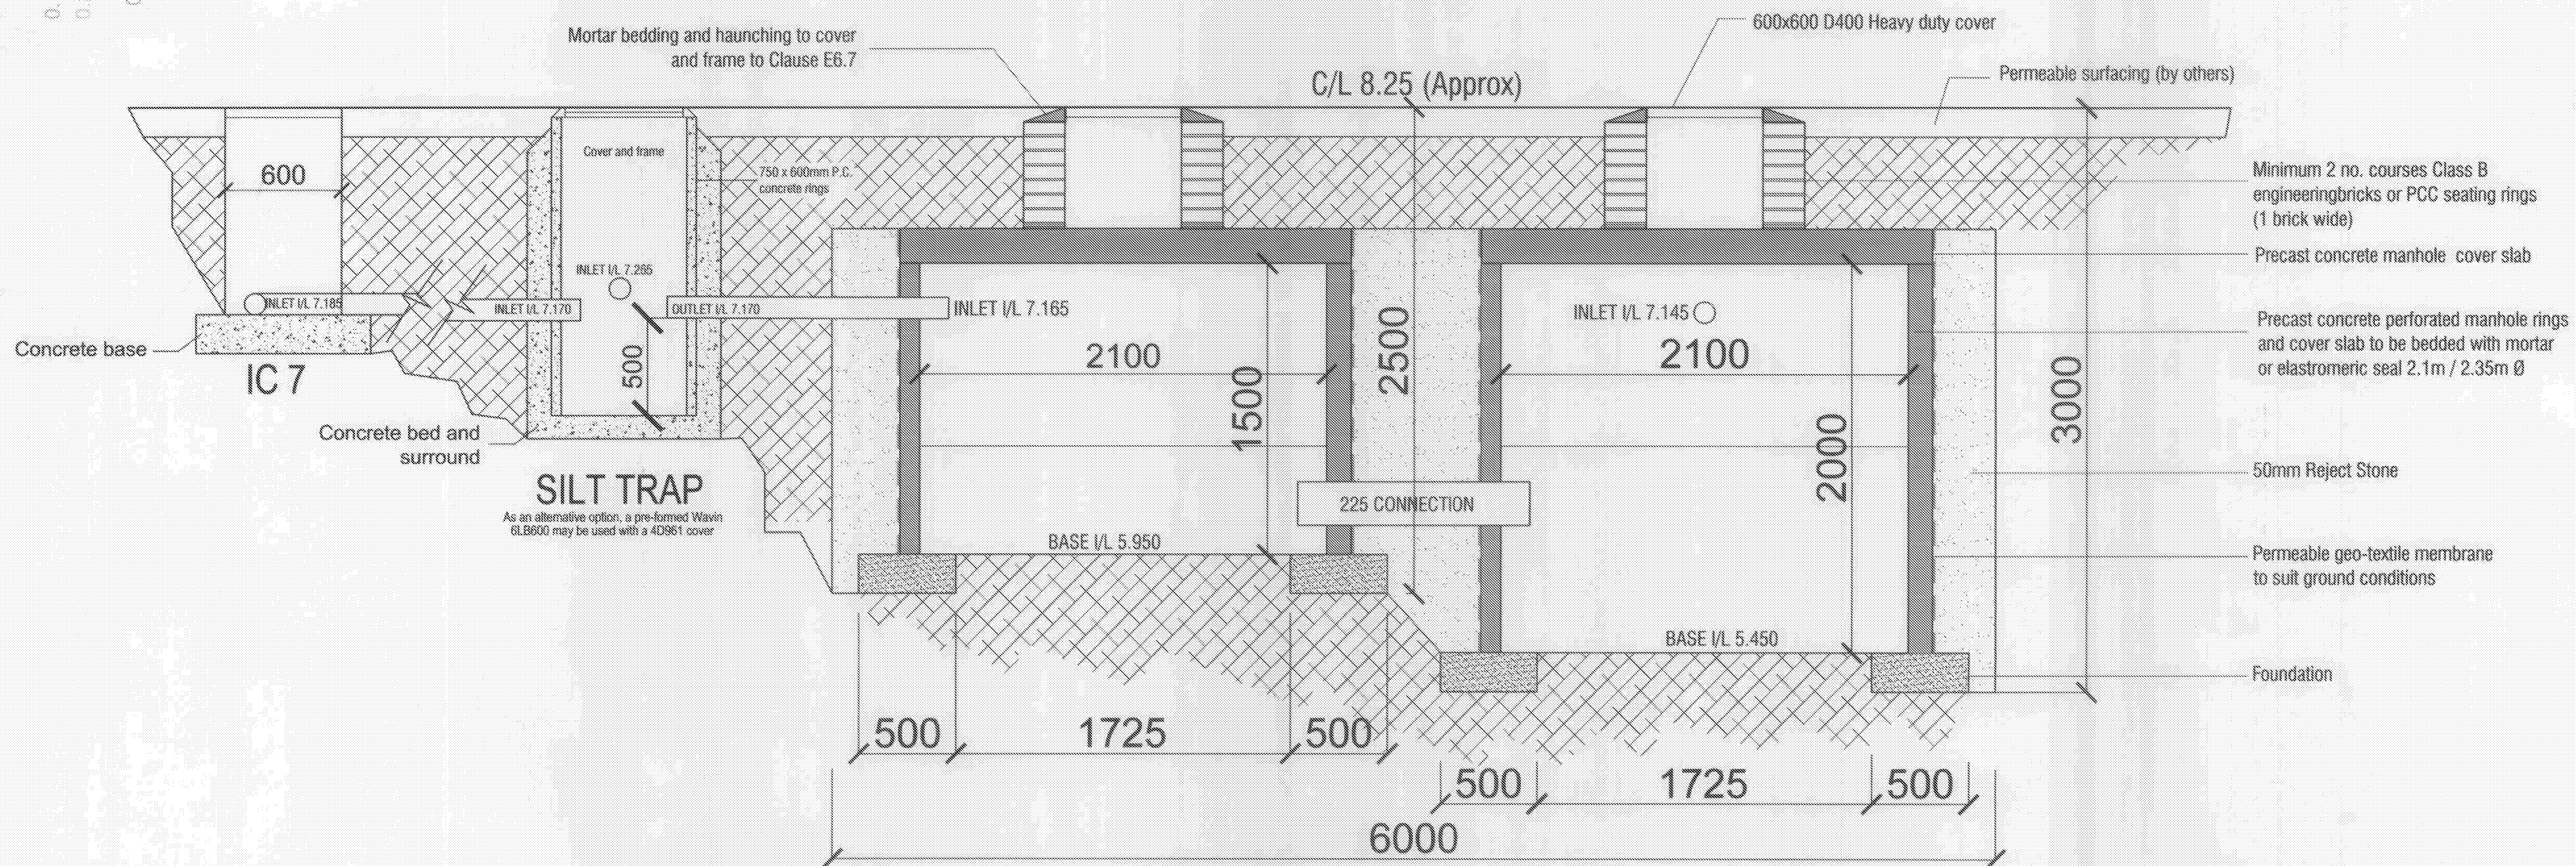


A1 1:20

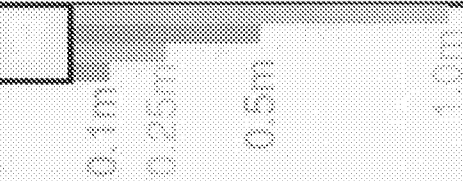

SECTION A-A - SOAKAWAY DETAIL

1:20

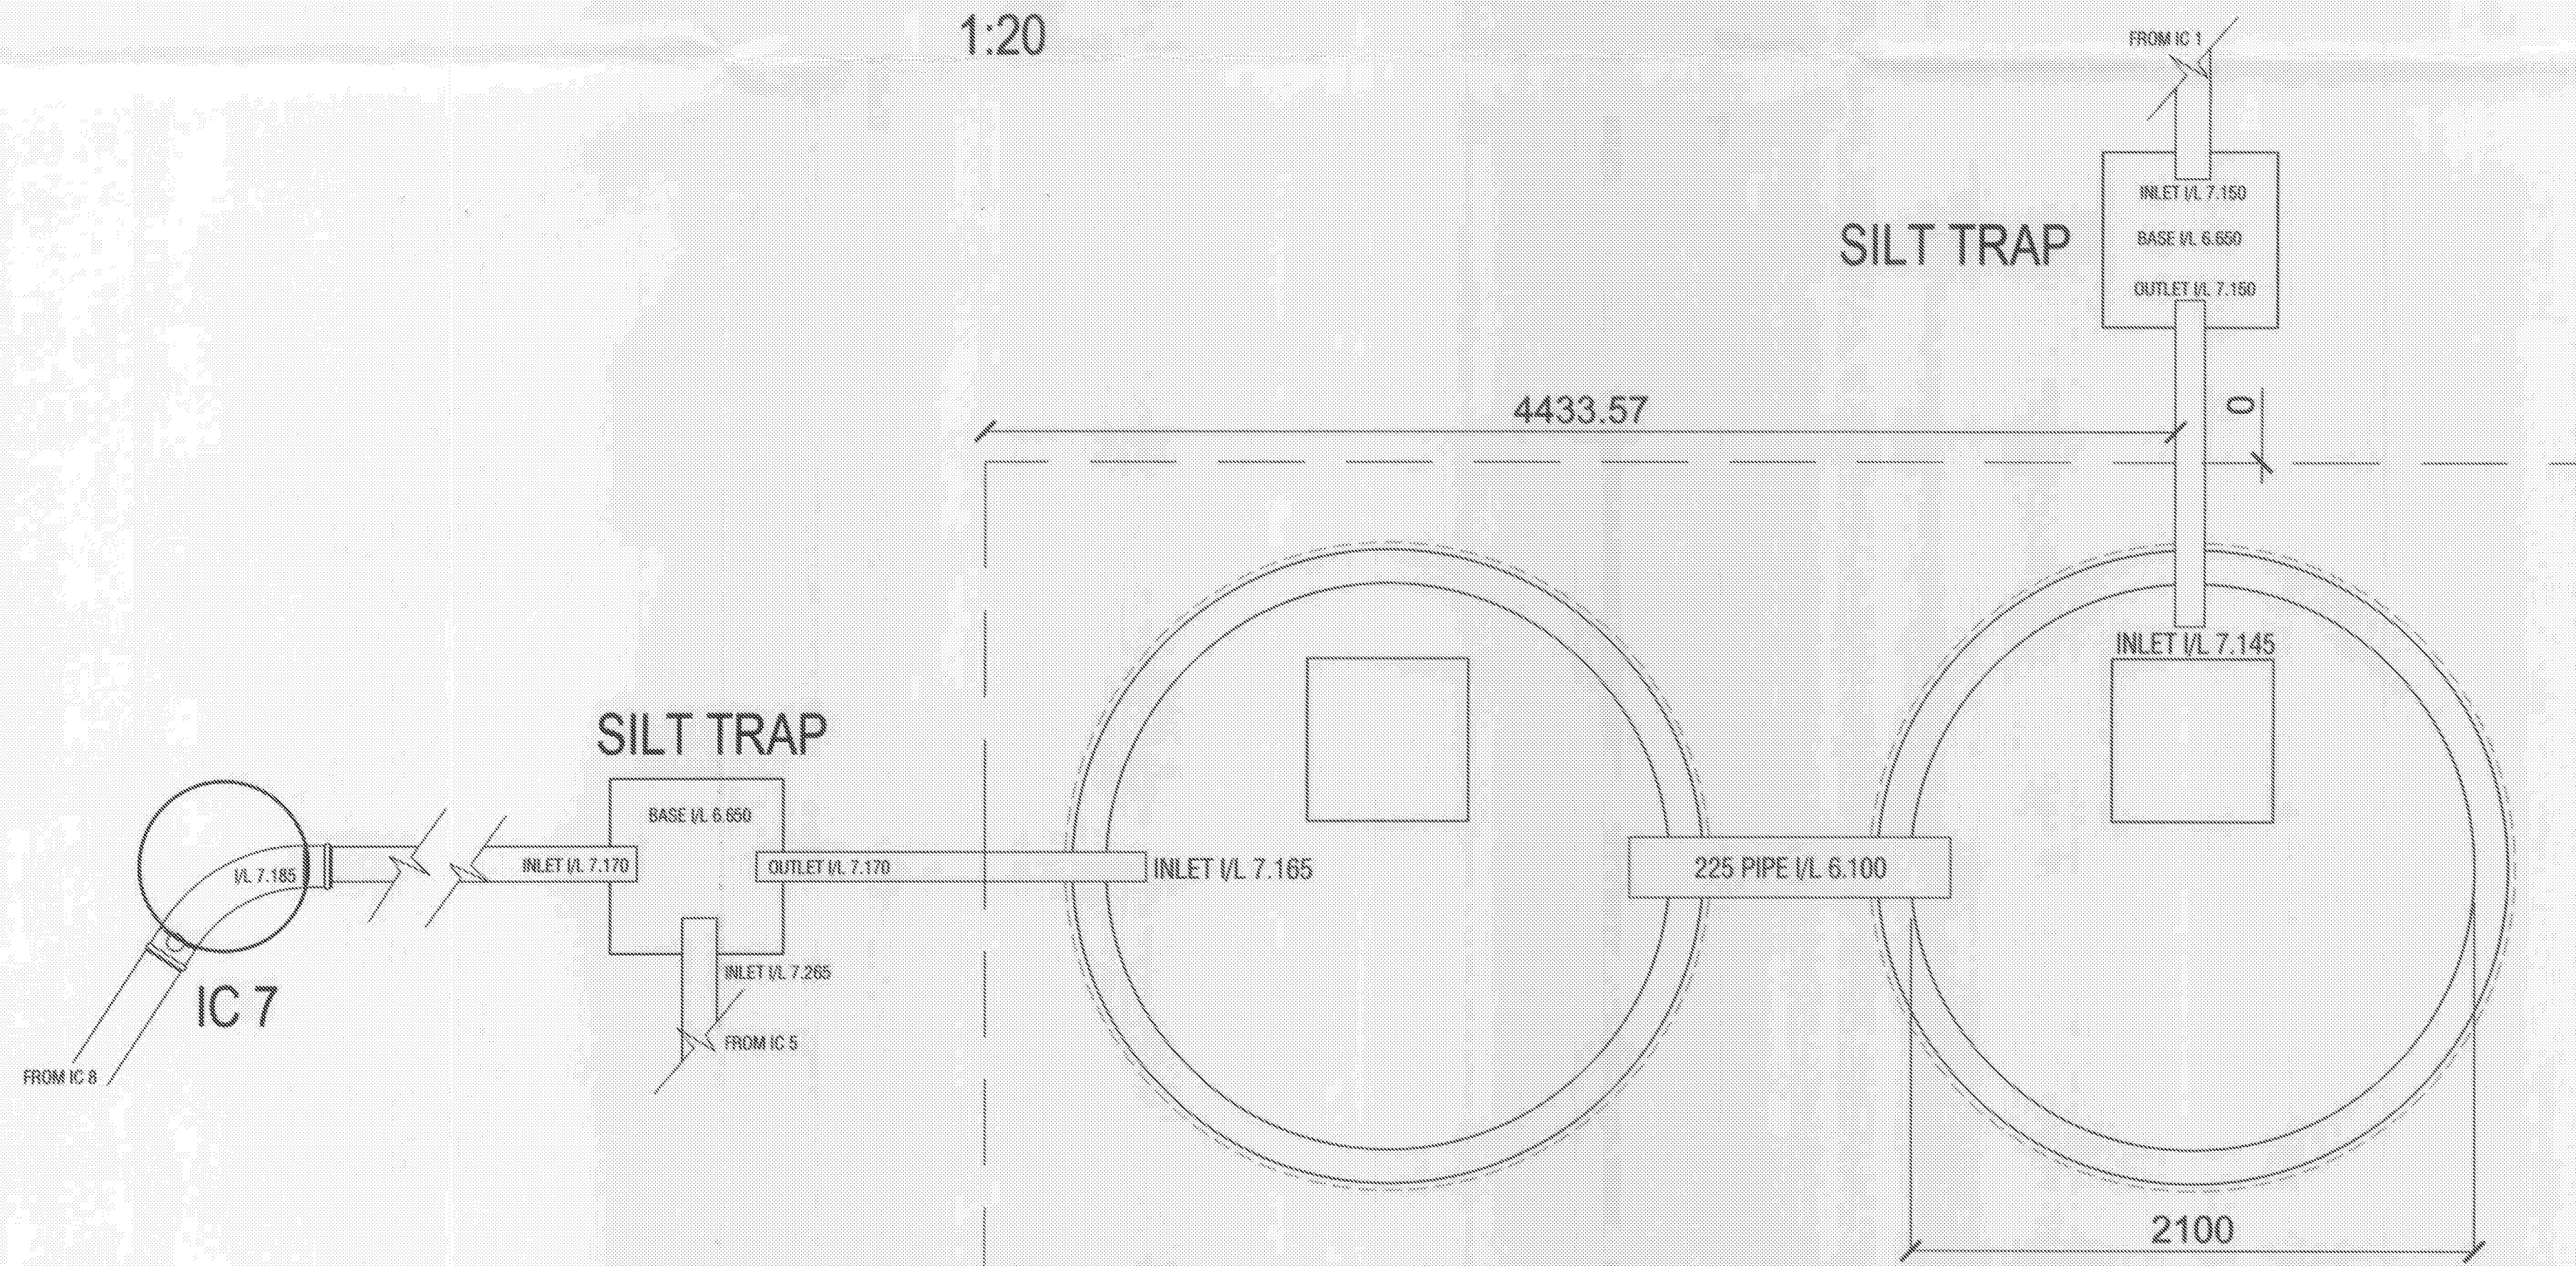

PLAN - SOAKAWAY DETAIL

1:20

NOTES:

All dimensions must be checked on site and not scaled from this drawing.

For the detailed specification of works relating to this project, please refer to the relevant Schedule of Works issued by Aquatech Drainage Consultants Ltd.

The Contractor is to verify the layouts and levels suggested to both foul and surface water drainage systems before commencing work - Any discrepancies to be reported to ADC for attention.

SW Gullies subject to final verification on site. All cover levels subject to final landscaping detail and all surface water branch connections where not specified to be 110mm diameter at 1 in 60 gradient.

Date	No.	Revision	Initial
23/10/16	A	Soakaway design revised	CT

© Copyright

Aquatech Drainage Consultants Ltd

6 Lower Blakemere Road
Poundbury, Dorchester
Dorset, DT1 3RZ

Office: 01306 887665
Surrey: 01306 887665
West Sussex: 01303 744133

Client

South Nutfield Properties

Job Title

The Martlets
Sea Road
Preston
West Sussex

Drawing Title

Proposed Surface Water
Soakaway (To serve roof
slopes only)

© Crown Copyright 2015. All rights reserved. Licence No. 100047404
© Philips Street Atlas Series

Scale 1:20 Paper Size A1

Date March 2016 Drawn by CT

Drg. No. 151102/2 Rev. A