
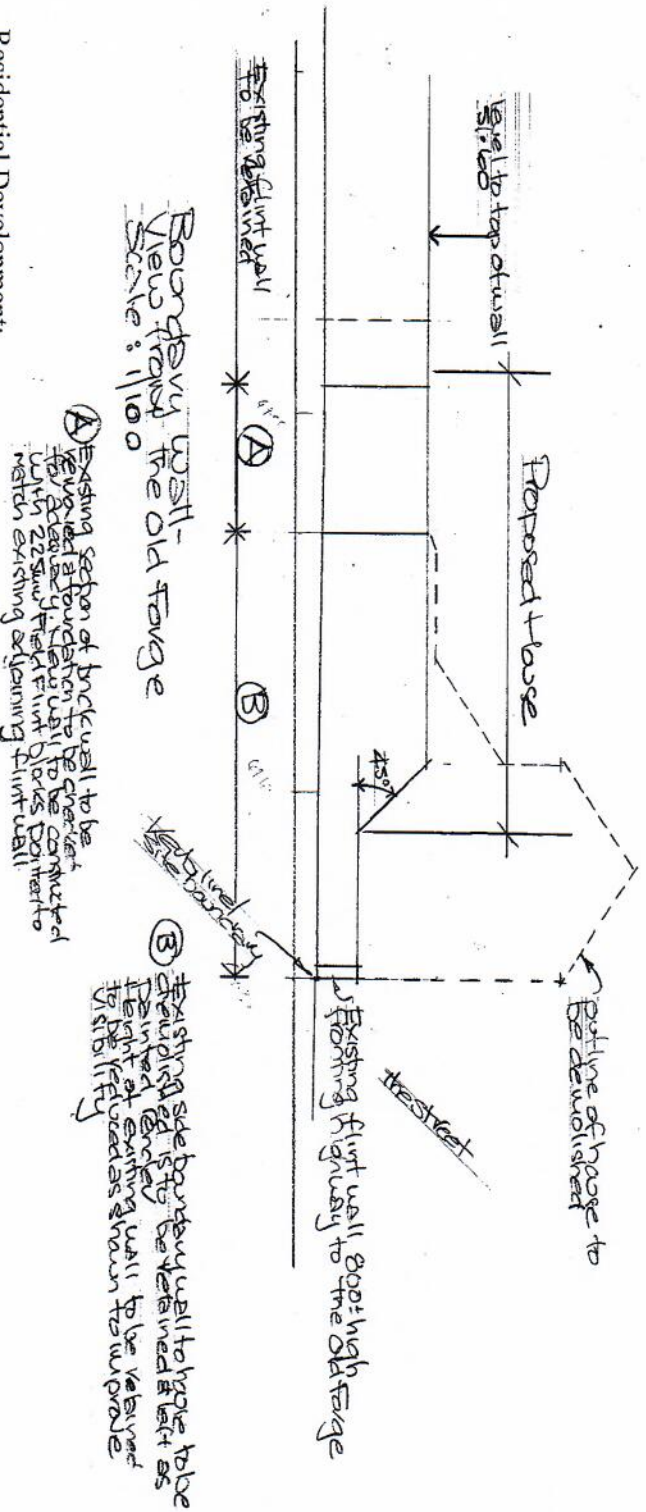


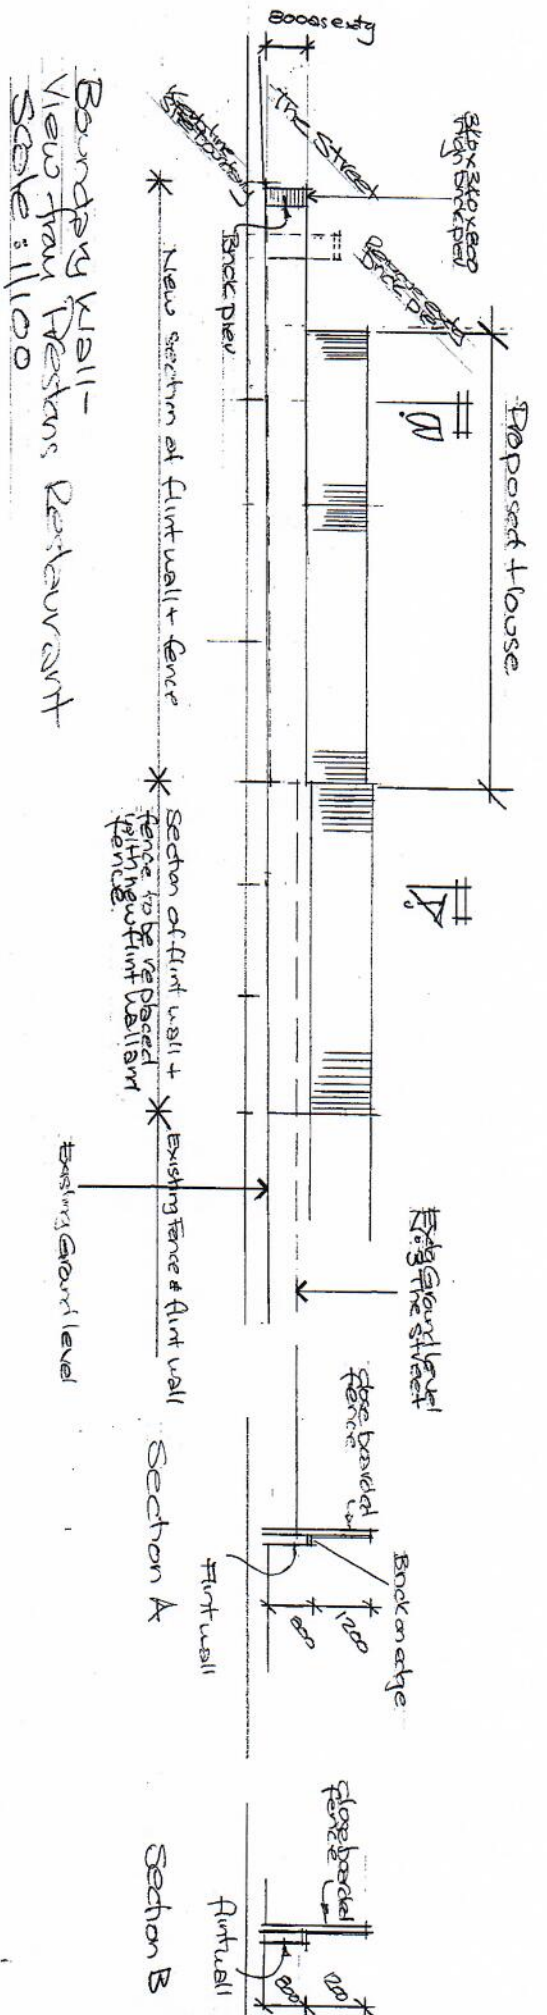

Existing section of back wall to be removed and replaced with new section of back wall to be constructed with 225mm thick flint blocks to match existing adjoining flint wall


Residential Development:

3 THE STREET

EAST PRESTON

WEST SUSSEX BN16 1JJ



A3

Drawing No. 217/536/6 A

Paul Trussler
44 Fille Road
Lancing
West Sussex
BN15 0NZ