




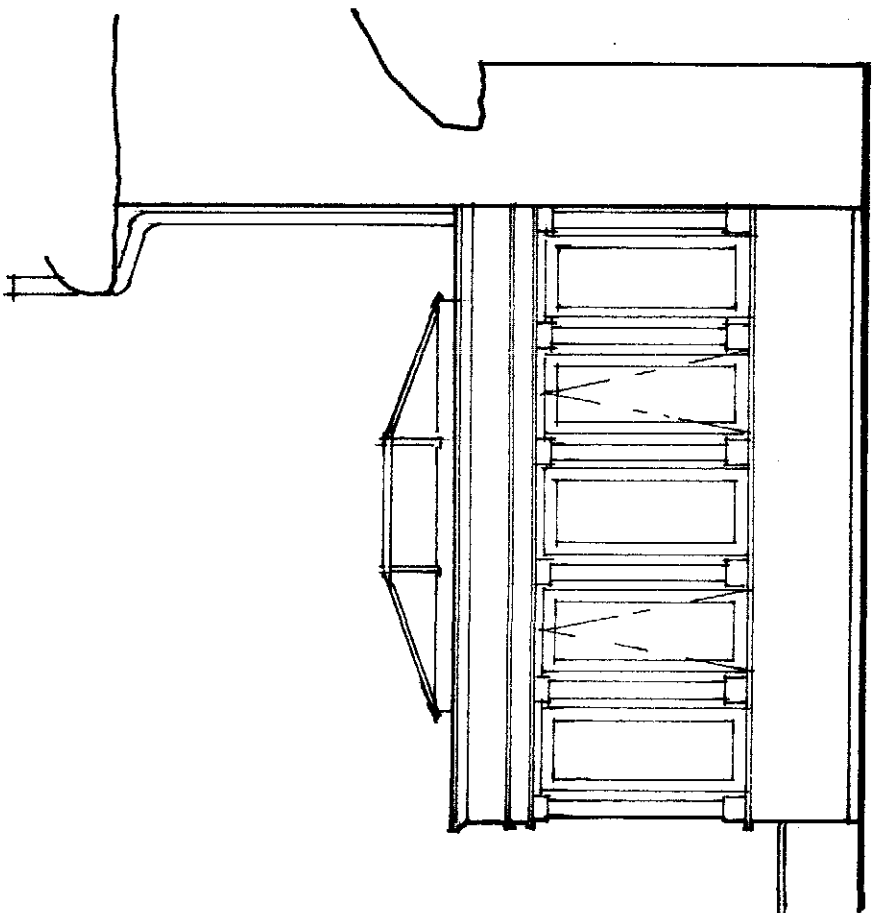


NORTH ELEVATION

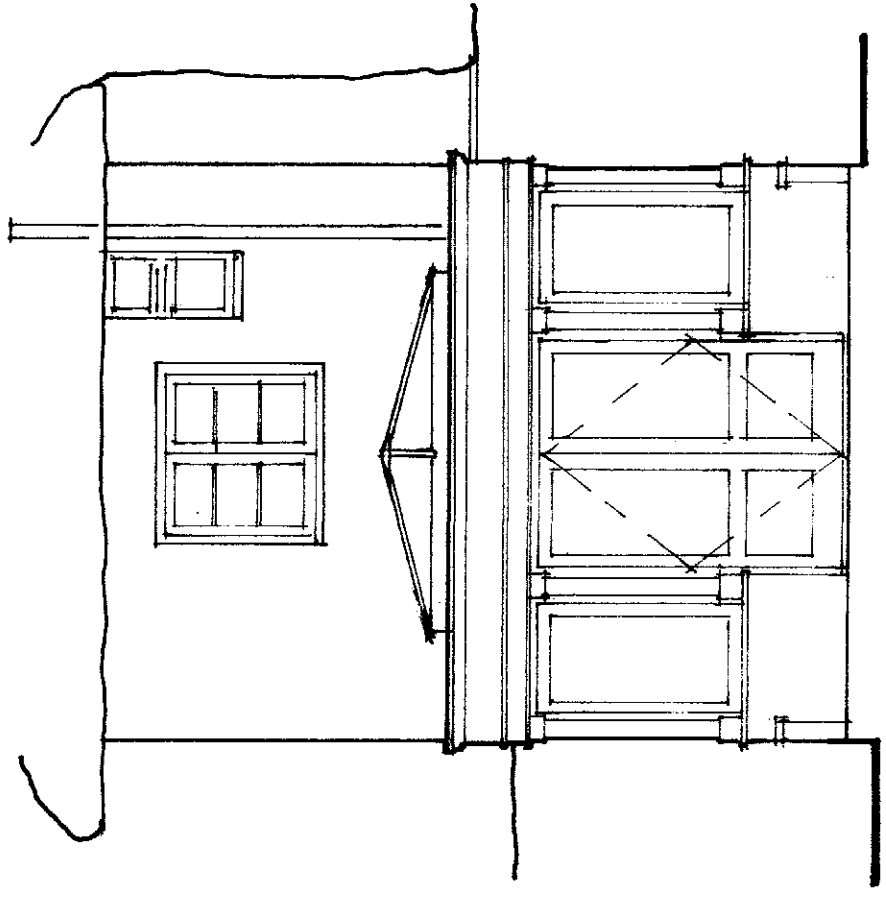

GARDEN ELEVATION

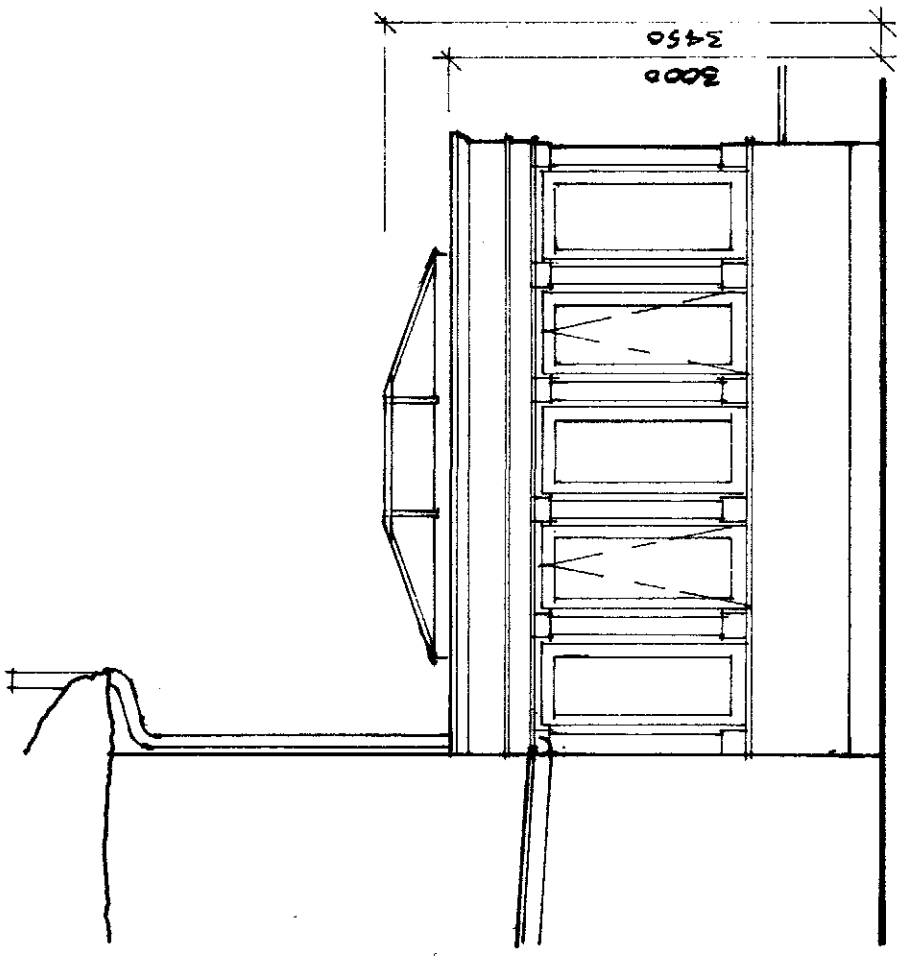

SOUTH ELEVATION

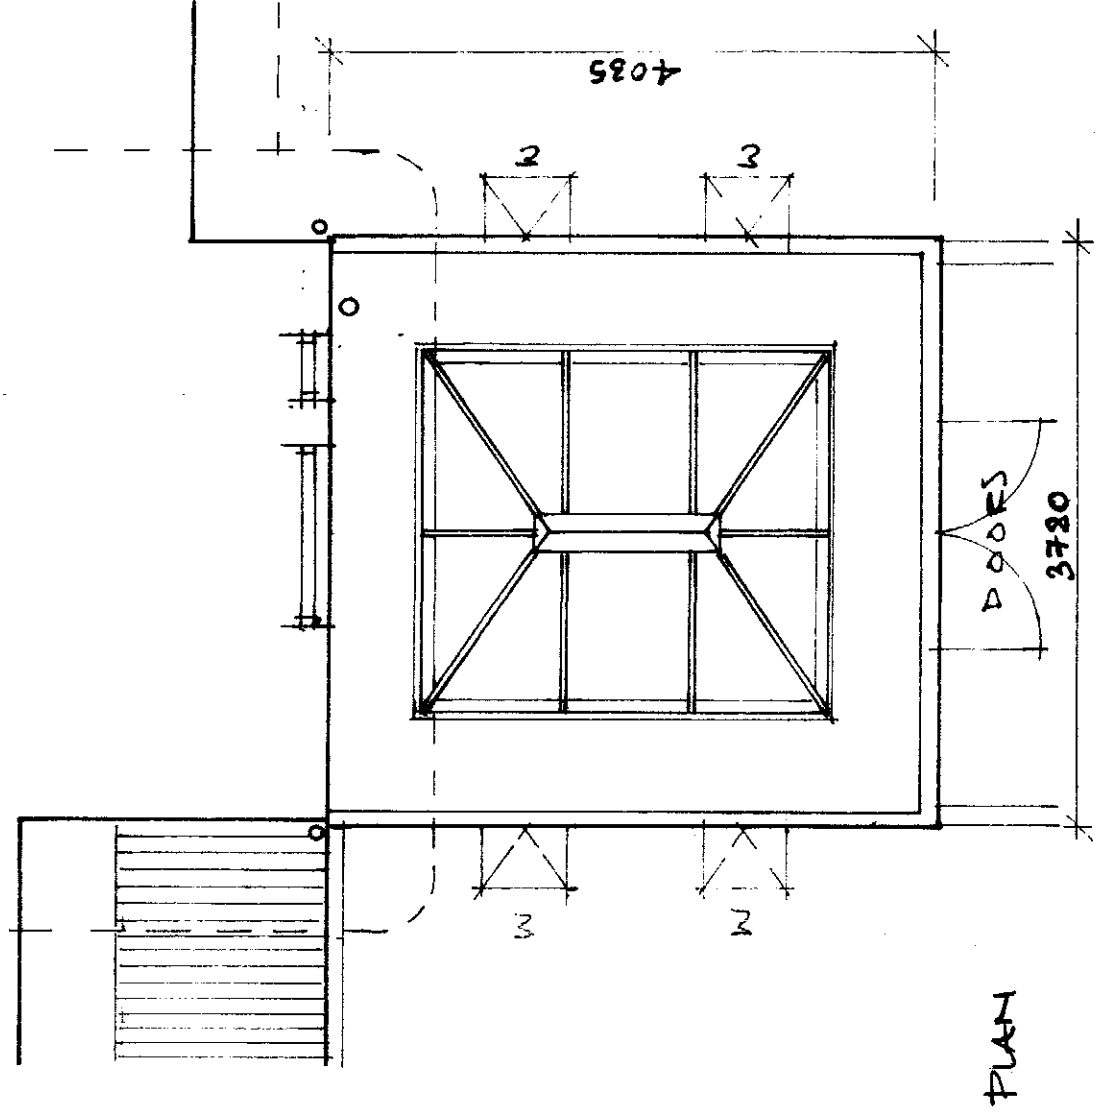

PLAN

# ORANIERY DESIGN

## PLAN & ELEVATIONS

MRS A ATKINSON  
WISTARIA COTTAGE  
THE STREET  
EAST PRESTON  
WEST SUSSEX  
BN16 1HZ

QUATRILL DESIGN  
19 WEST HANE ROAD  
HAYLING ISLAND  
NORFOLK  
PO11 9RN

02392 464268  
janquatrill@gmail.com

DEAN AK/0510/P/01

SCALE 1:50 JUNE 2019