


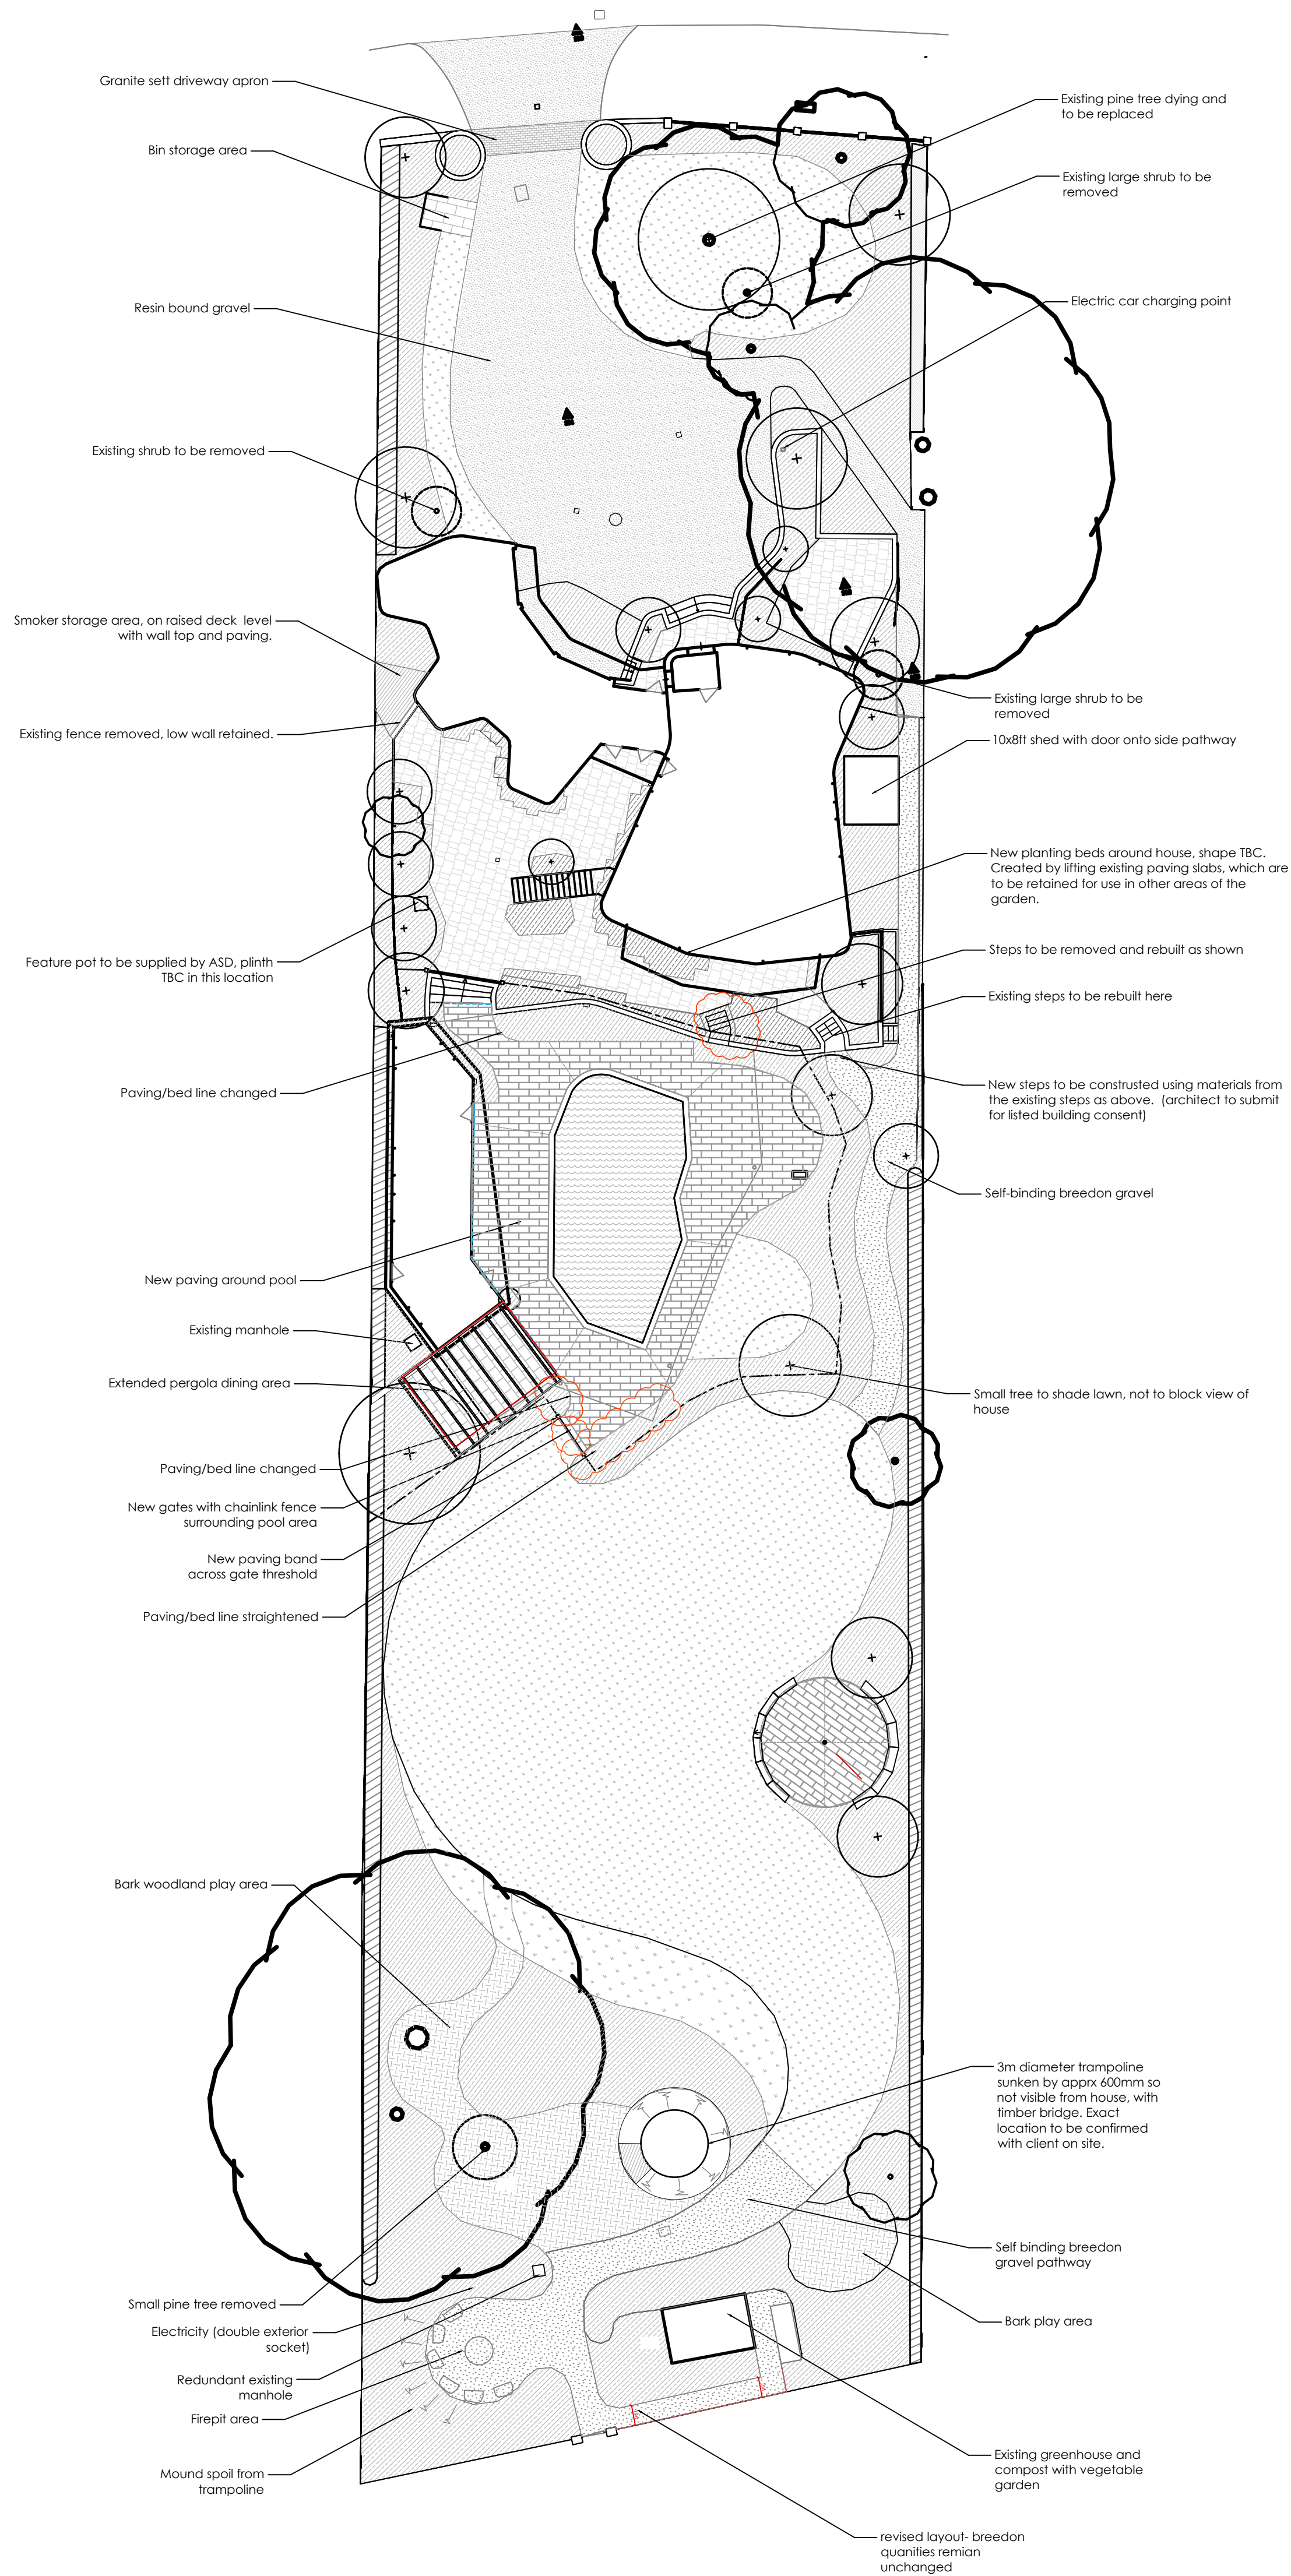

DO NOT SCALE FROM THIS DRAWING.

	Bark mulch (timber/AluExcel edging)
	Self-binding gravel (timber/AluExcel edging)
	Resin bound gravel (timber/AluExcel edging)
	Existing paving
	Paving - proposed
	Granite setts
	Paving bands set in gravel
	Wall
	Deck
	Proposed tree
	Existing tree to be removed
	Existing tree
	Planting proposed
	Lawn
	Wildflower meadow
	Hedge proposed
	Hedge existing
	Existing feature fence
	Proposed low chainlink fence
	Proposed low gate
	Pool edge
	Building overhang
	Pots
	Revision cloud
	Tail gate

P07	09.06.20	Terrace steps to relocated	ARL	AS	AS
P06	02.06.20	Greenhouse pathways amended	ARL	AS	AS
P05	06.03.20	Materials from existing steps to be removed are to be retained and to be used to rebuild proposed steps as marked	MB	AS	AS
P04	06.03.20	Paving around pool and sunken area updated, kitchen area changed, services added to bottom of garden, woodland paving bands removed	MB	AS	AS
P03	25.10.19	Baffle along pergola added, rampoline area updated	SS	AL	AS
P02	15.07.19	Updated with detail drawing references	MB	ARL	AS
P01	11.06.19	First issue	MB	MV	AS
Iss	Date	Issue notes	Drawn By	Checked By	Approved By



project no.	drawing no.	issue
547	_P_00_100	P07
client	Howell	
project	Vista Point	

drawing Landscape General Arrangement - Whole Garden

ale 1:2008A1