



North Elevation (Side)




East Elevation (Rear)



South Elevation (Side)

Elevations 1:100

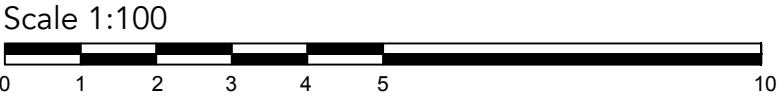

Materials Schedule:

Walls - render to match existing over face brick plinth

Roof - Flat roof (hidden) - GRP, grey

Windows and doors - to match existing

Rainwater goods - downpipes and hoppers, black

PRELIMINARY

Revisions:

This drawing is the property of Fuller Architects and is not to be copied reproduced, retained or disclosed to any unauthorised person either wholly or in part without prior consent. Do not scale from this drawing except for Planning purposes. Use all figured dimensions only. All figured dimensions to be checked on site prior to construction. All discrepancies, errors and omissions to be reported to Fuller Architects prior to construction. Layout and dimensions existing building to be checked on site.

FULLER
• ARCHITECTS •

01903 774754
info@fuller-architects.co.uk
fuller-architects.co.uk
103-105 Sea Road, East Preston,
BN16 1NX

Job Title
8 Seaview Avenue, East Preston

Client
Mr A. Skilton

Drawing Name
Elevations -
Proposed

Drawing Status
Planning

Drawn by ALP Date Aug 26
Checked by LW Date Aug 26

Drawing Scale
1:100 at A1

Drawing No Revision
260031/ 07