

WIDTH OF GARDEN

← 600cm →

FENCE

← 276cm →

Fence

244cm

↑

400cm

↓

INSIDE

250cm



↑

375cm

↓



← 76cm →

← 276cm →

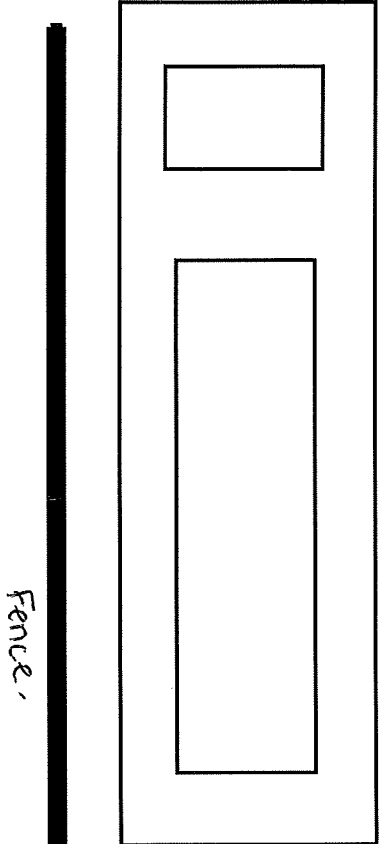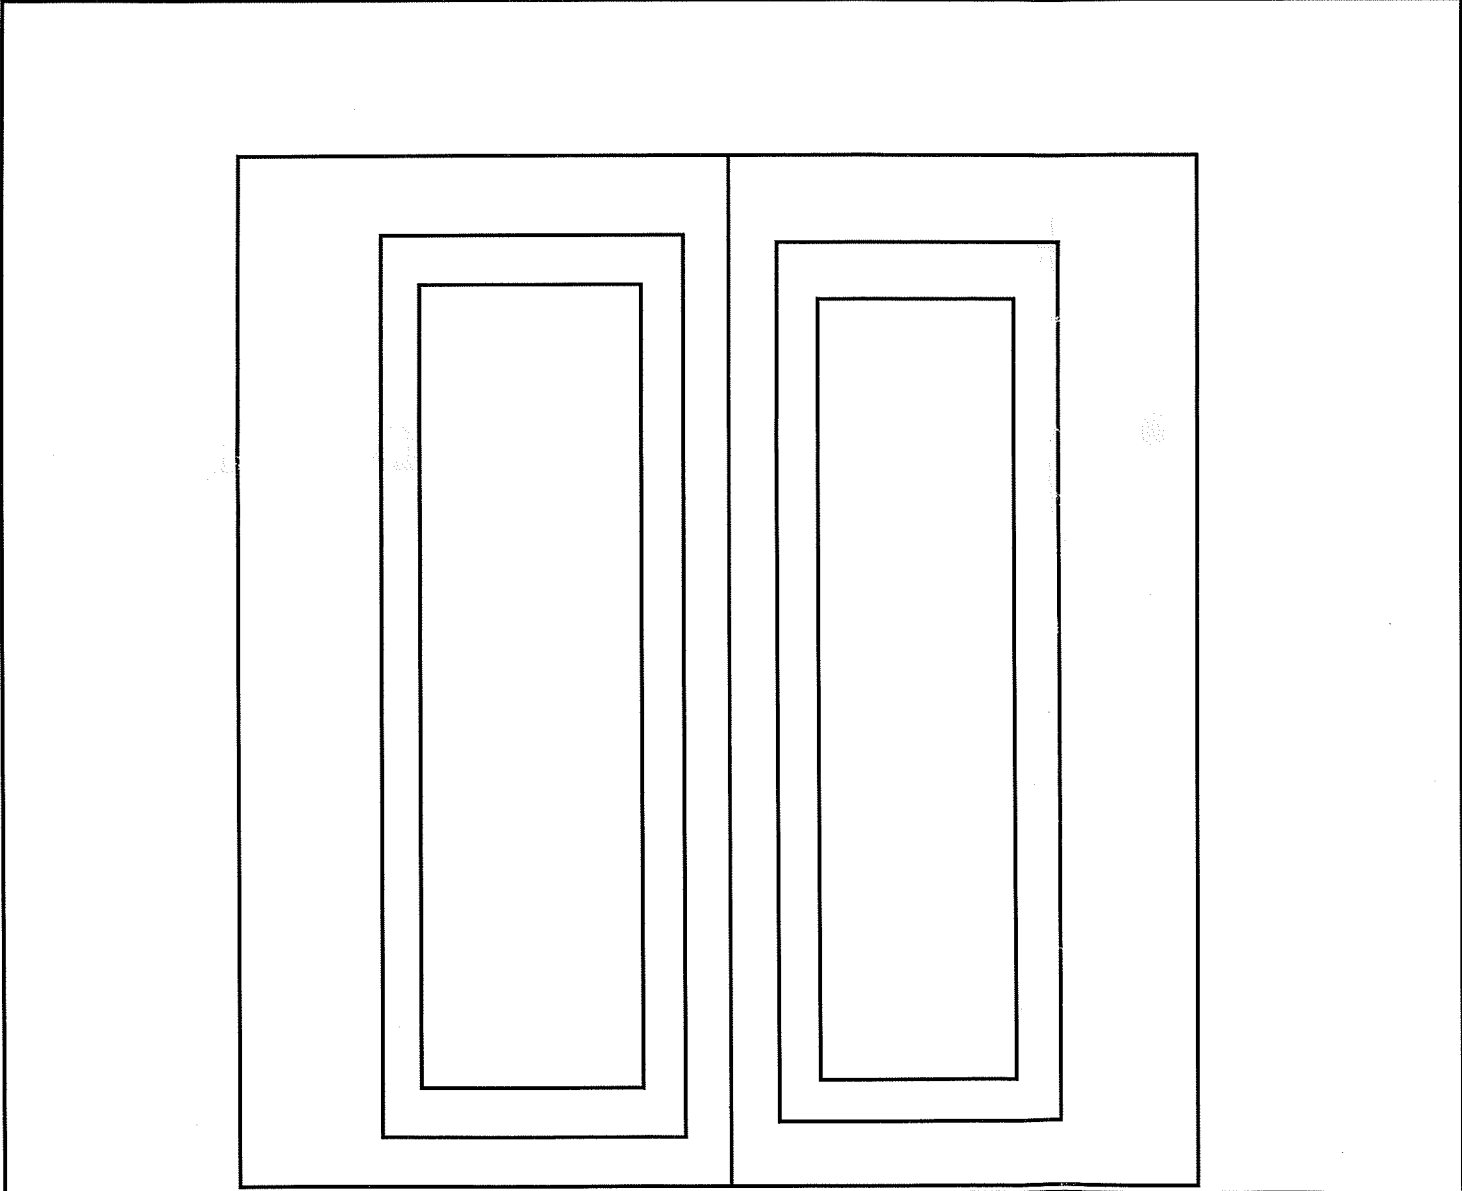

fence

existing ↑
windows

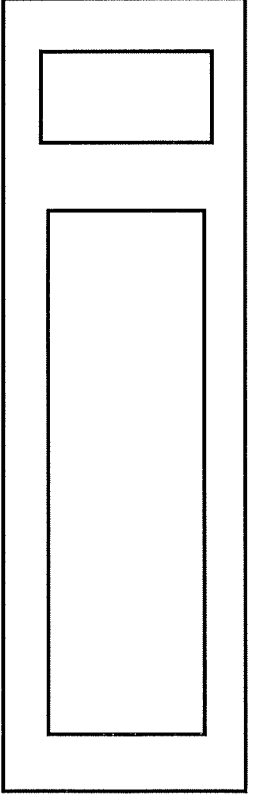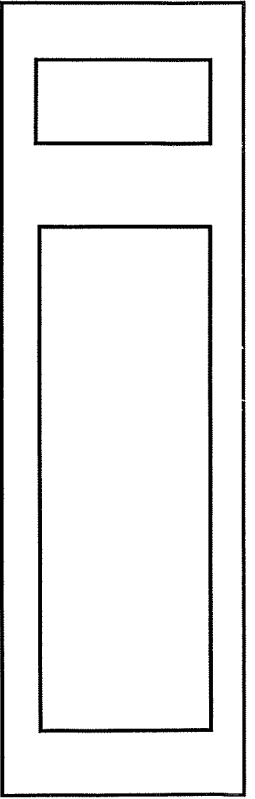

fence

↑ existing windows ↑

↑
332cm
↓

1/10/2020 10:10:10 AM

10

