

NOTES


ROOF - Felted or GRP flat roof covering.

WALLS - Painted brick finish to match existing. New dormers to be clad with light coloured cement based New England style boarding.


WINDOWS - Charcoal PVC framed double glazed units.

DOORS - Charcoal PVC or aluminium framed double glazed units.

Roof light to be fitted with obscure glass.

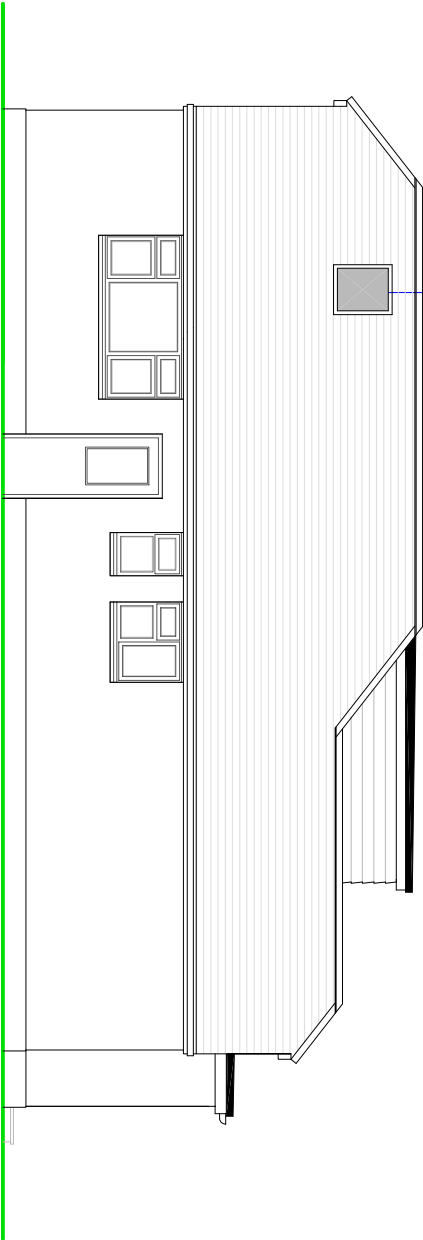


SIDE (NORTH) ELEVATION

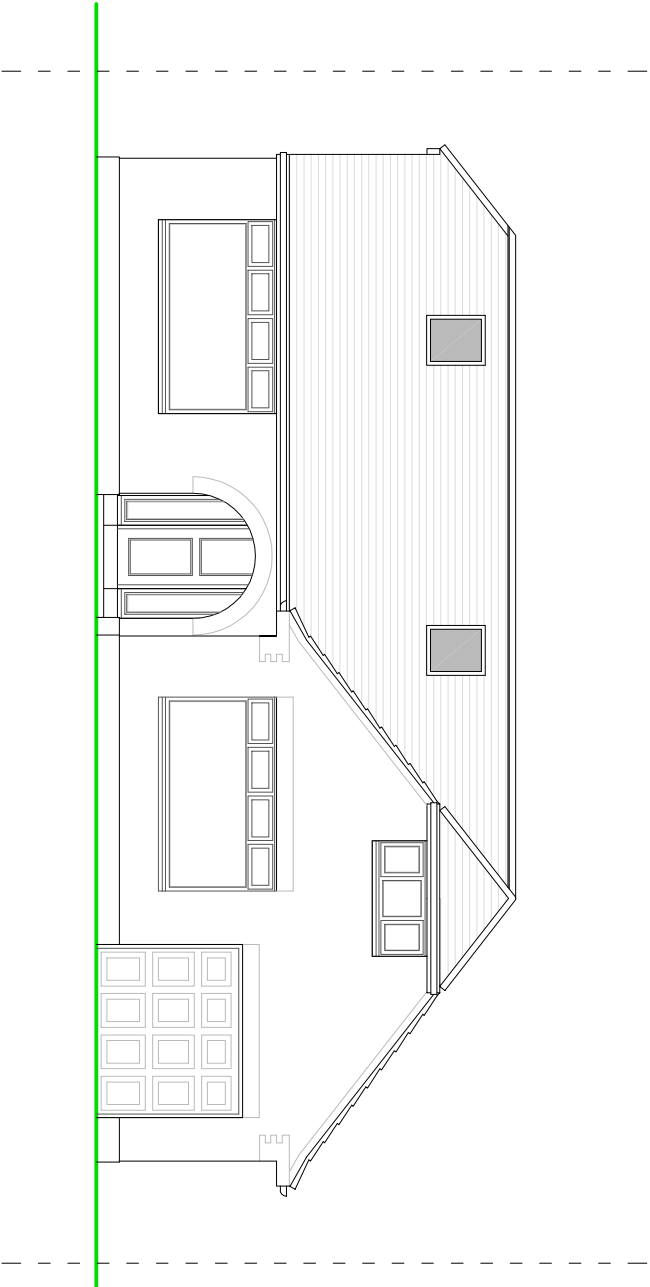

FRONT (EAST) ELEVATION

SCALE

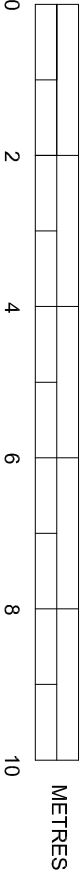

PROPOSED ELEVATIONS

Scale 1:100 on A3