


NOTES

ROOF - Felted or GRP flat roof covering.


WALLS - Painted brick finish to match existing. New dormers to be clad with light coloured cement based New England style boarding.

WINDOWS - Charcoal PVC framed double glazed units.


DOORS - Charcoal PVC or aluminium framed double glazed units.

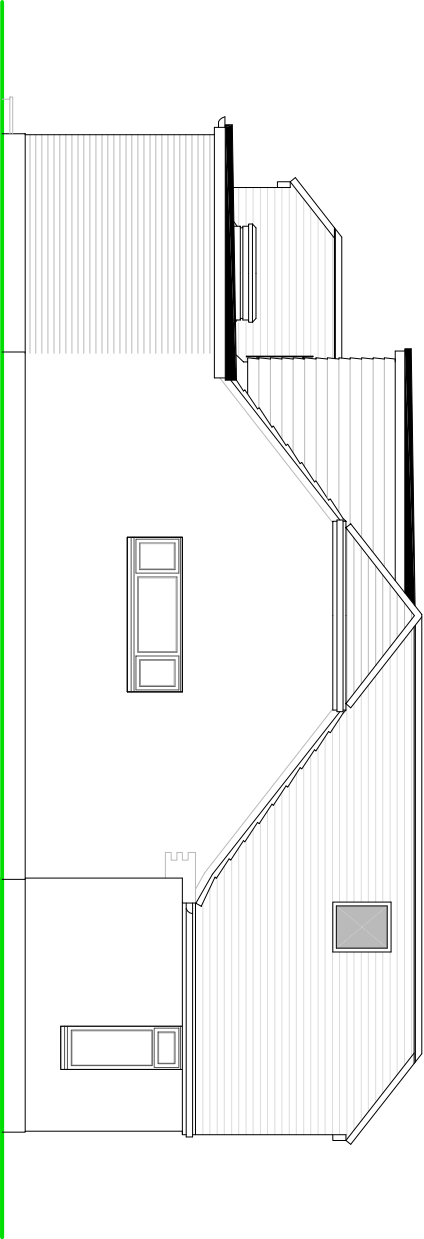

SIDE (SOUTH) ELEVATION

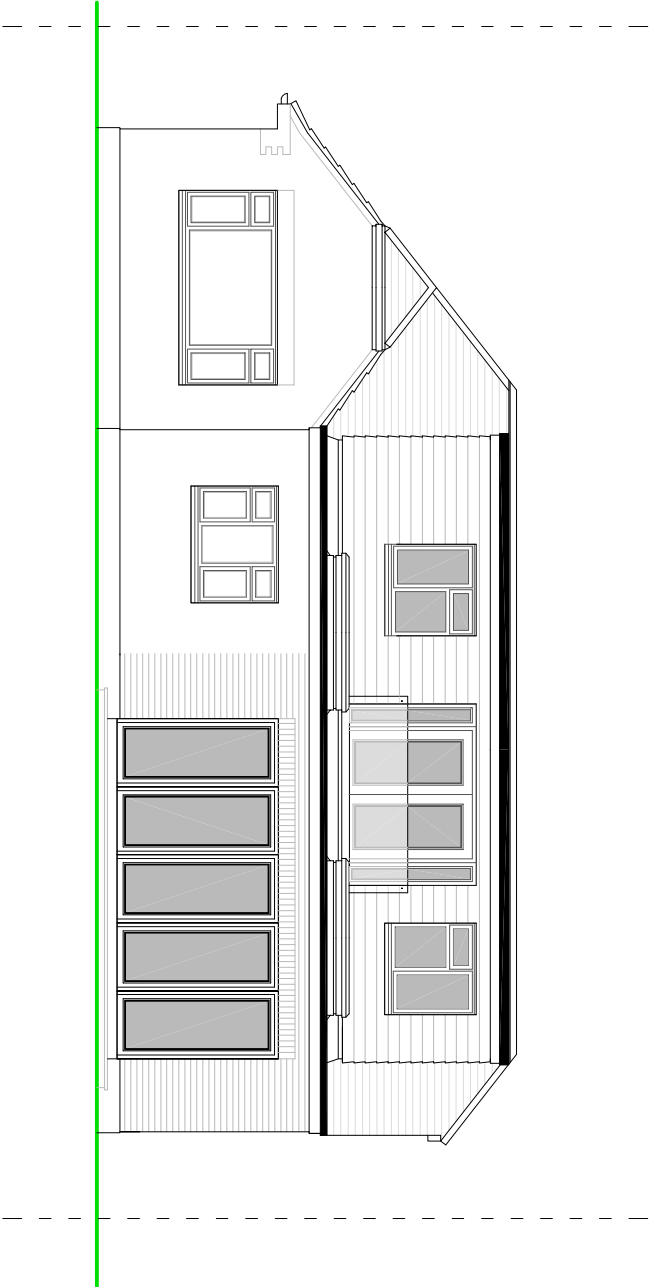

REAR (WEST) ELEVATION

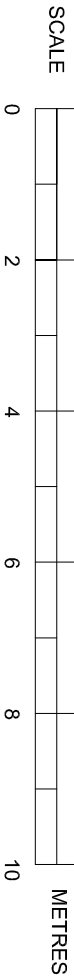

PROPOSED ELEVATIONS

Scale 1:100 on A3

SUSSEX BUILDING CONSULTANCY LIMITED

7 THE ROYSTONS, EAST PRESTON,
WEST SUSSEX.

SCALE - 1/100 REV - C DATE - 17/09/2026



LABC

3 NORTHGATE ROAD
BOGNOR REIS
PO21 1LZ
TEL: (01243) 861379