

NOTES


ROOF - Felted or GRP flat roof covering.

WALLS - Painted brick finish to match existing. New dormers to be clad with light coloured cement based New England style boarding.


WINDOWS - White PVC framed double glazed units.

DOORS - White PVC or aluminium framed double glazed units.

Roof light to be fitted with obscure glass and fixed shut.

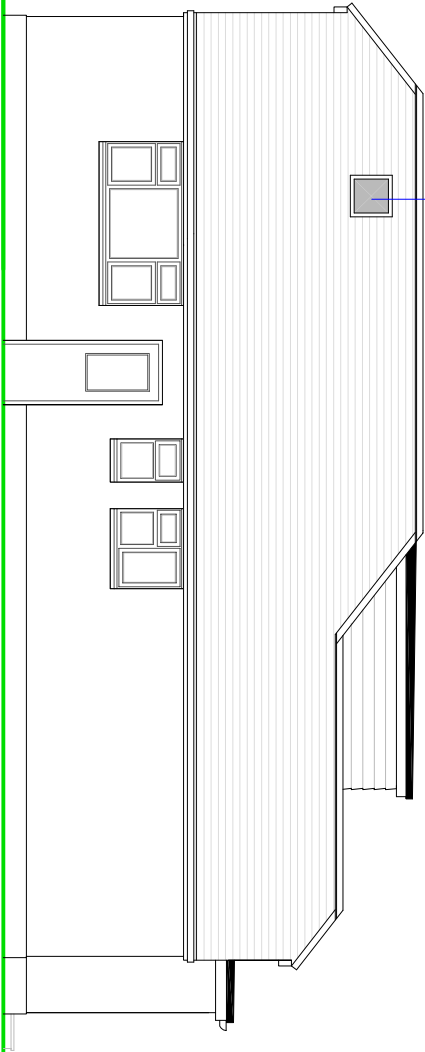


SIDE (NORTH) ELEVATION

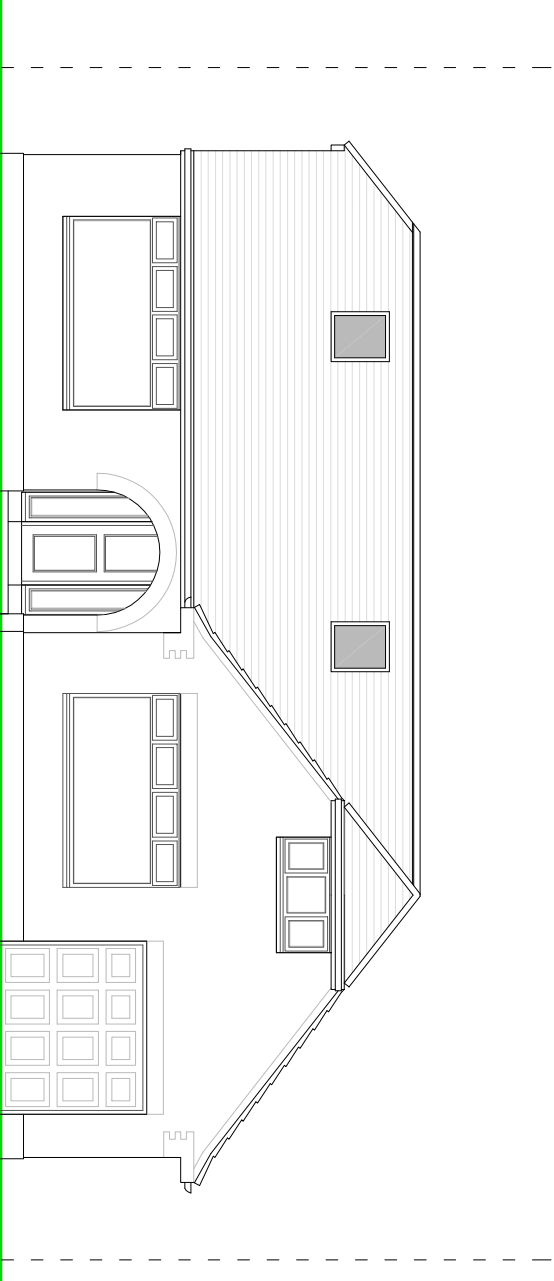

FRONT (EAST) ELEVATION

SCALE

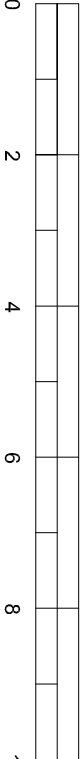

METRES

PROPOSED ELEVATIONS

Scale 1:100 on A3

SUSSEX BUILDING CONSULTANCY LIMITED

7 THE ROYSTONS, EAST PRESTON,
WEST SUSSEX.

SCALE - 1/100 REV - A DATE - 30/08/2026



3 NORTHGATE ROAD
PO21 1EZ
TEL - (01243) 861379