




- NOTES
- ROOF - Felted or GRP flat roof covering.
- WALLS - Painted brick finish to match existing. New dormers to be clad with light coloured cement based New England style boarding.
- WINDOWS - White PVC framed double glazed units.
- DOORS - White PVC or aluminium framed double glazed units.

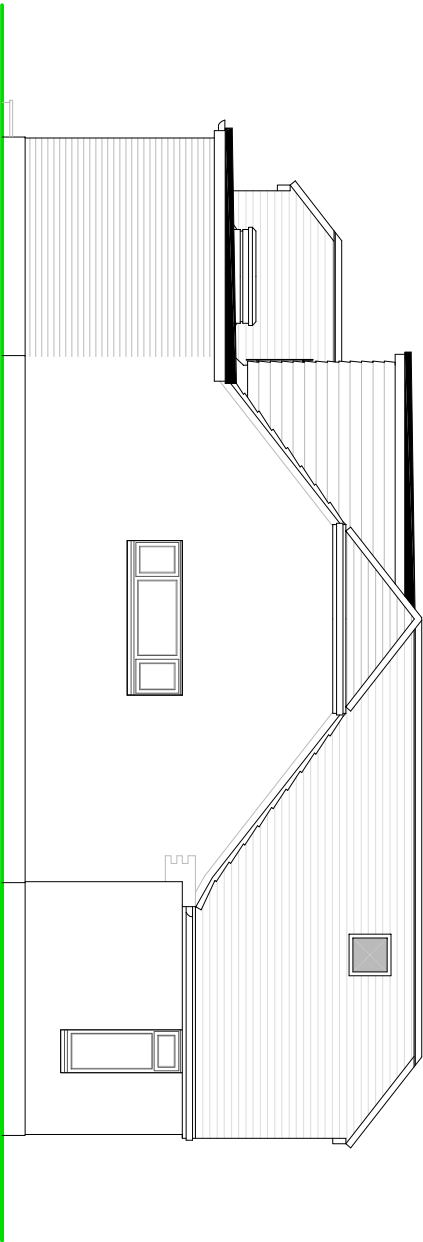

SIDE (SOUTH) ELEVATION

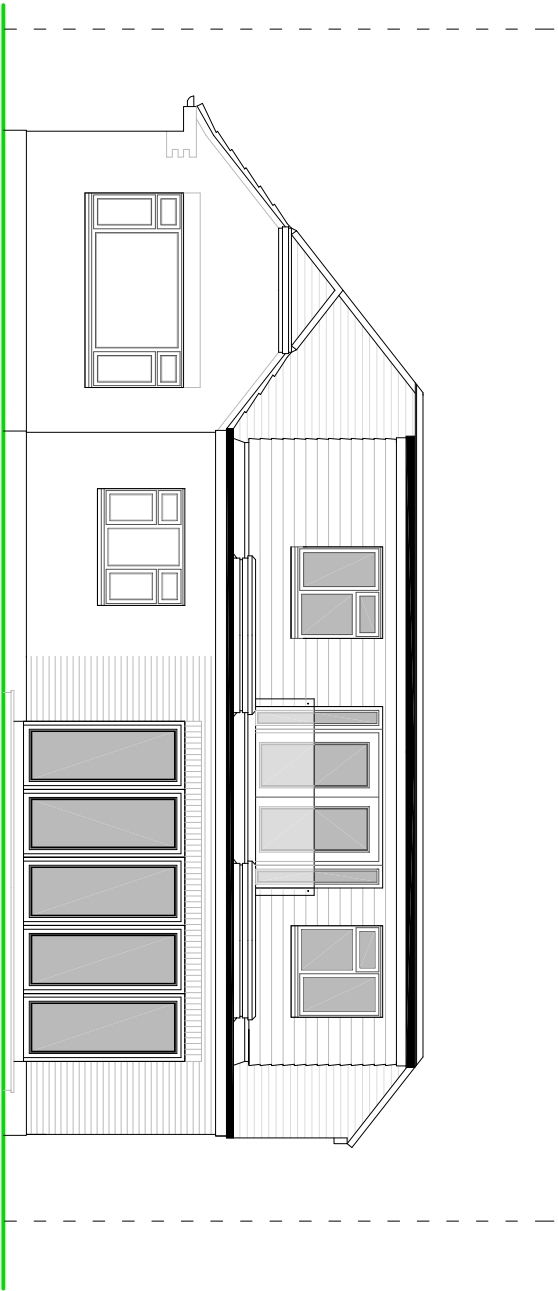

REAR (WEST) ELEVATION

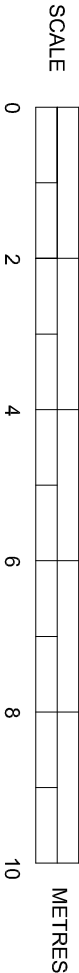

PROPOSED ELEVATIONS

Scale 1:100 on A3

SUSSEX BUILDING CONSULTANCY LIMITED

7 THE ROYSTONS, EAST PRESTON,
WEST SUSSEX.

SCALE - 1/100 REV - B DATE - 30/08/2026

partner

LABC

3 NORTHGATE ROAD
PO21 1LZ
TEL - (01243) 801979