





FRONT ELEVATION (SOUTH)

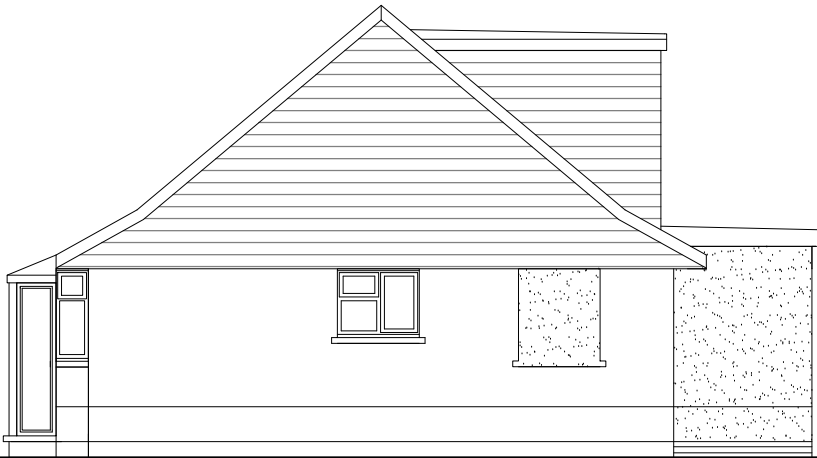

SIDE ELEVATION (EAST)


MATERIALS:-
 PITCHED ROOF - PLAIN TILES.
 FLAT ROOF - FELT.
 WALLS - BRICK TO MATCH EXISTING.
 REAR DORMER AND SIDE GABLES -
 TIMBER STUD AND TILE HANGING
 WINDOWS - UPVC DOUBLE GLAZED.

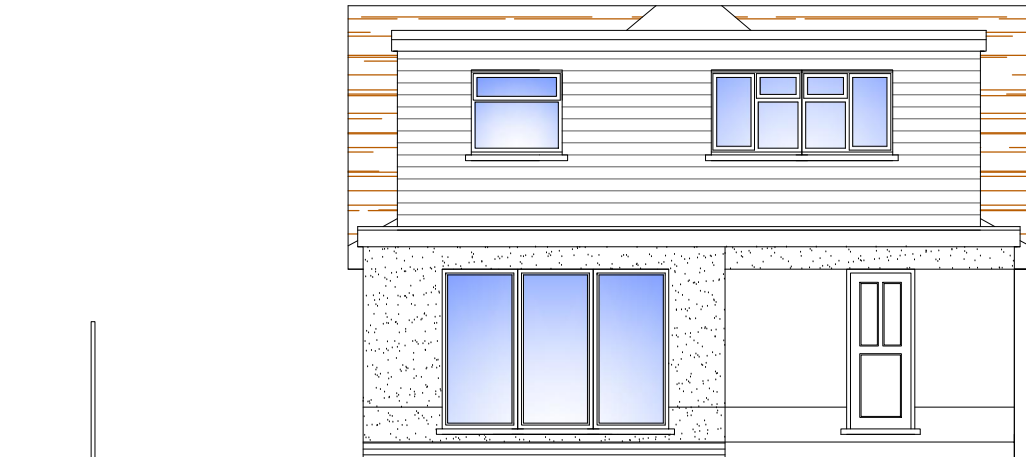

REAR ELEVATION (NORTH)



SIDE ELEVATION (WEST)

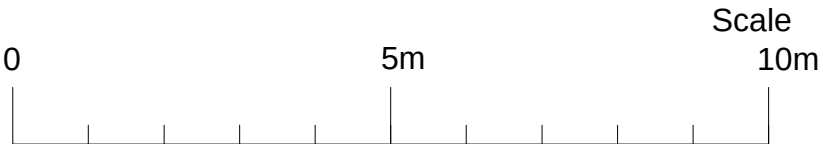

Michael Pearce & Associates Ltd
 Chartered Surveyors - Architectural Consultants
 3 West Ridings. East Preston. West Sussex. BN16 2TD

Tel 01903 786839
Mob 07812 195560
e-mail:michael@mpa-surveyors.co.uk

REAR EXTENSION AND LOFT CONVERSION
 39 HILLVIEW CRESCENT, EAST PRESTON. BN16 1RG.

DRW NO 5a SCALE 1/100 (A3)
 PROPOSED ELEVATIONS