
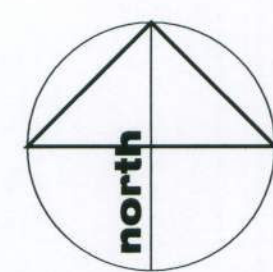


"Church Field" Station Road, East Preston

Site Layout & Context

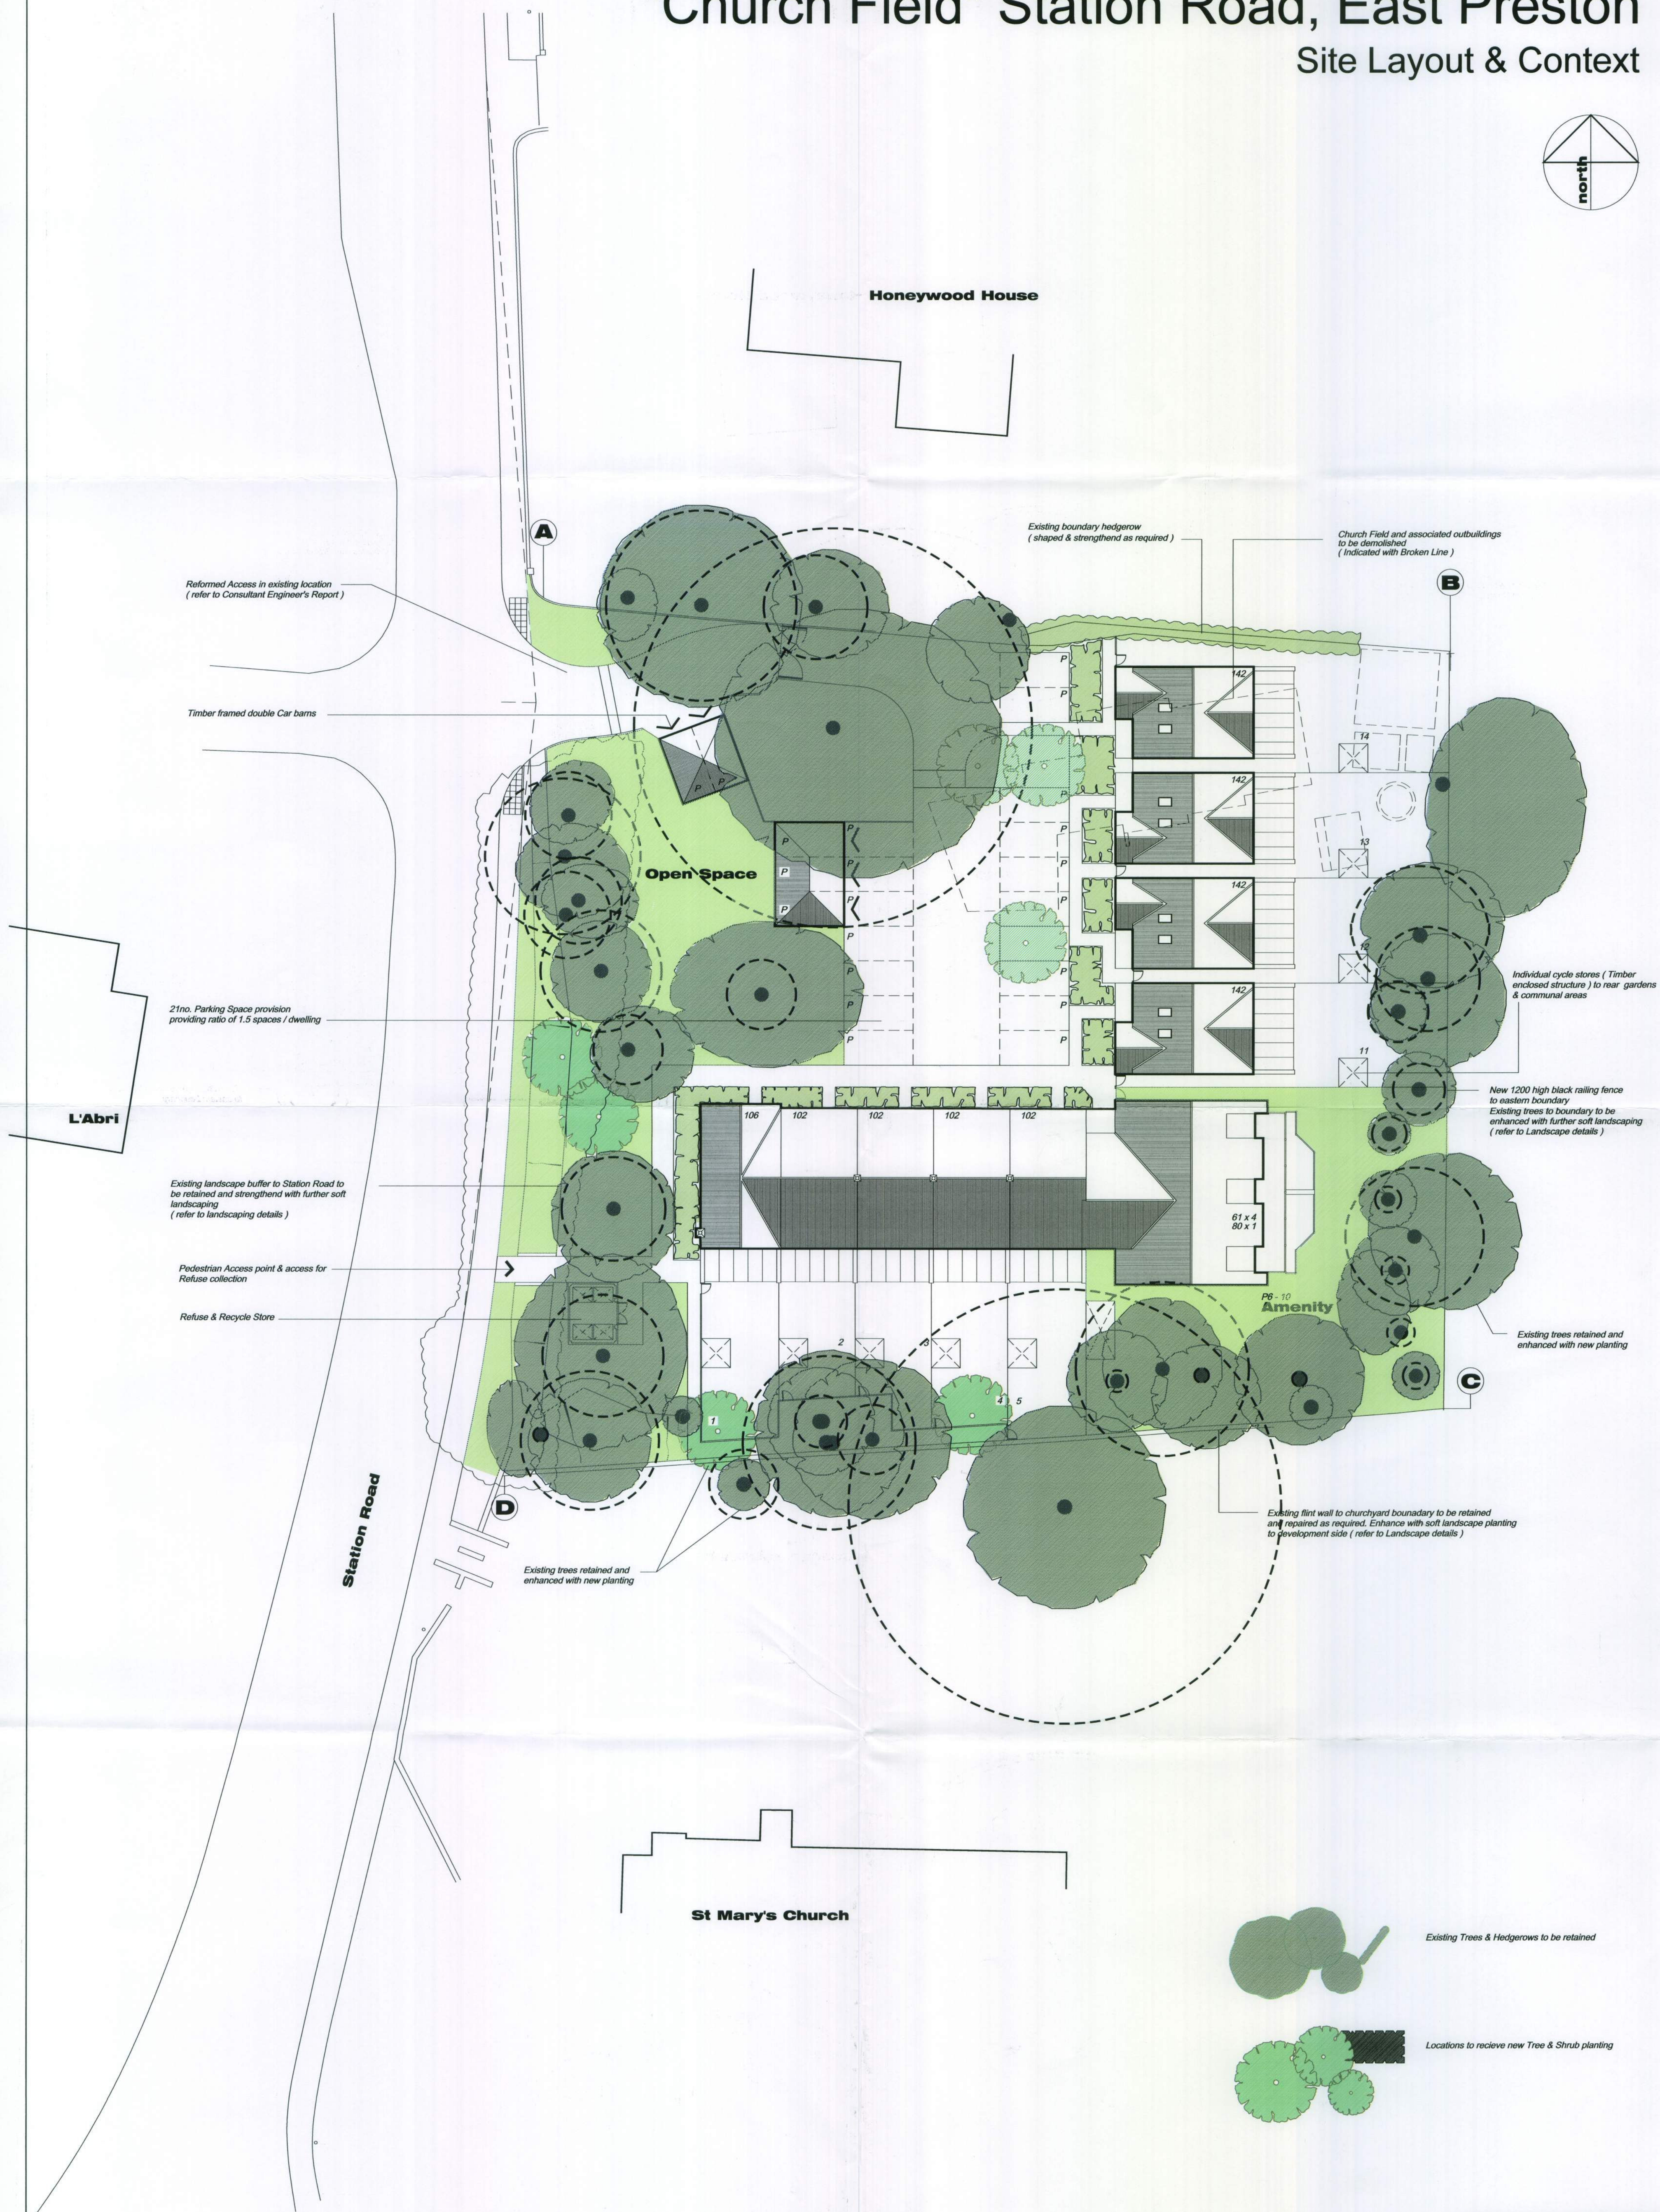

Amendments :
REVISION A - 22/04/09 - Open Space Area amended

Planning submission

Drawing no.
Site Layout & Context
O.120.08.100.A

Date:
Feb 2009

Scale:
1:200

Drawn:
STA

Project:
"Church Field"
STATION ROAD, EAST PRESTON

STA

STA Associates
Architectural Consultants
9, Ferniehurst, Camberley, Surrey, GU15 2DQ
Tel: 01276 61684 / Fax: 01276 61479
email: staassociates@btconnect.com