




" Church Field " Station Road, East Preston
Typical Sections

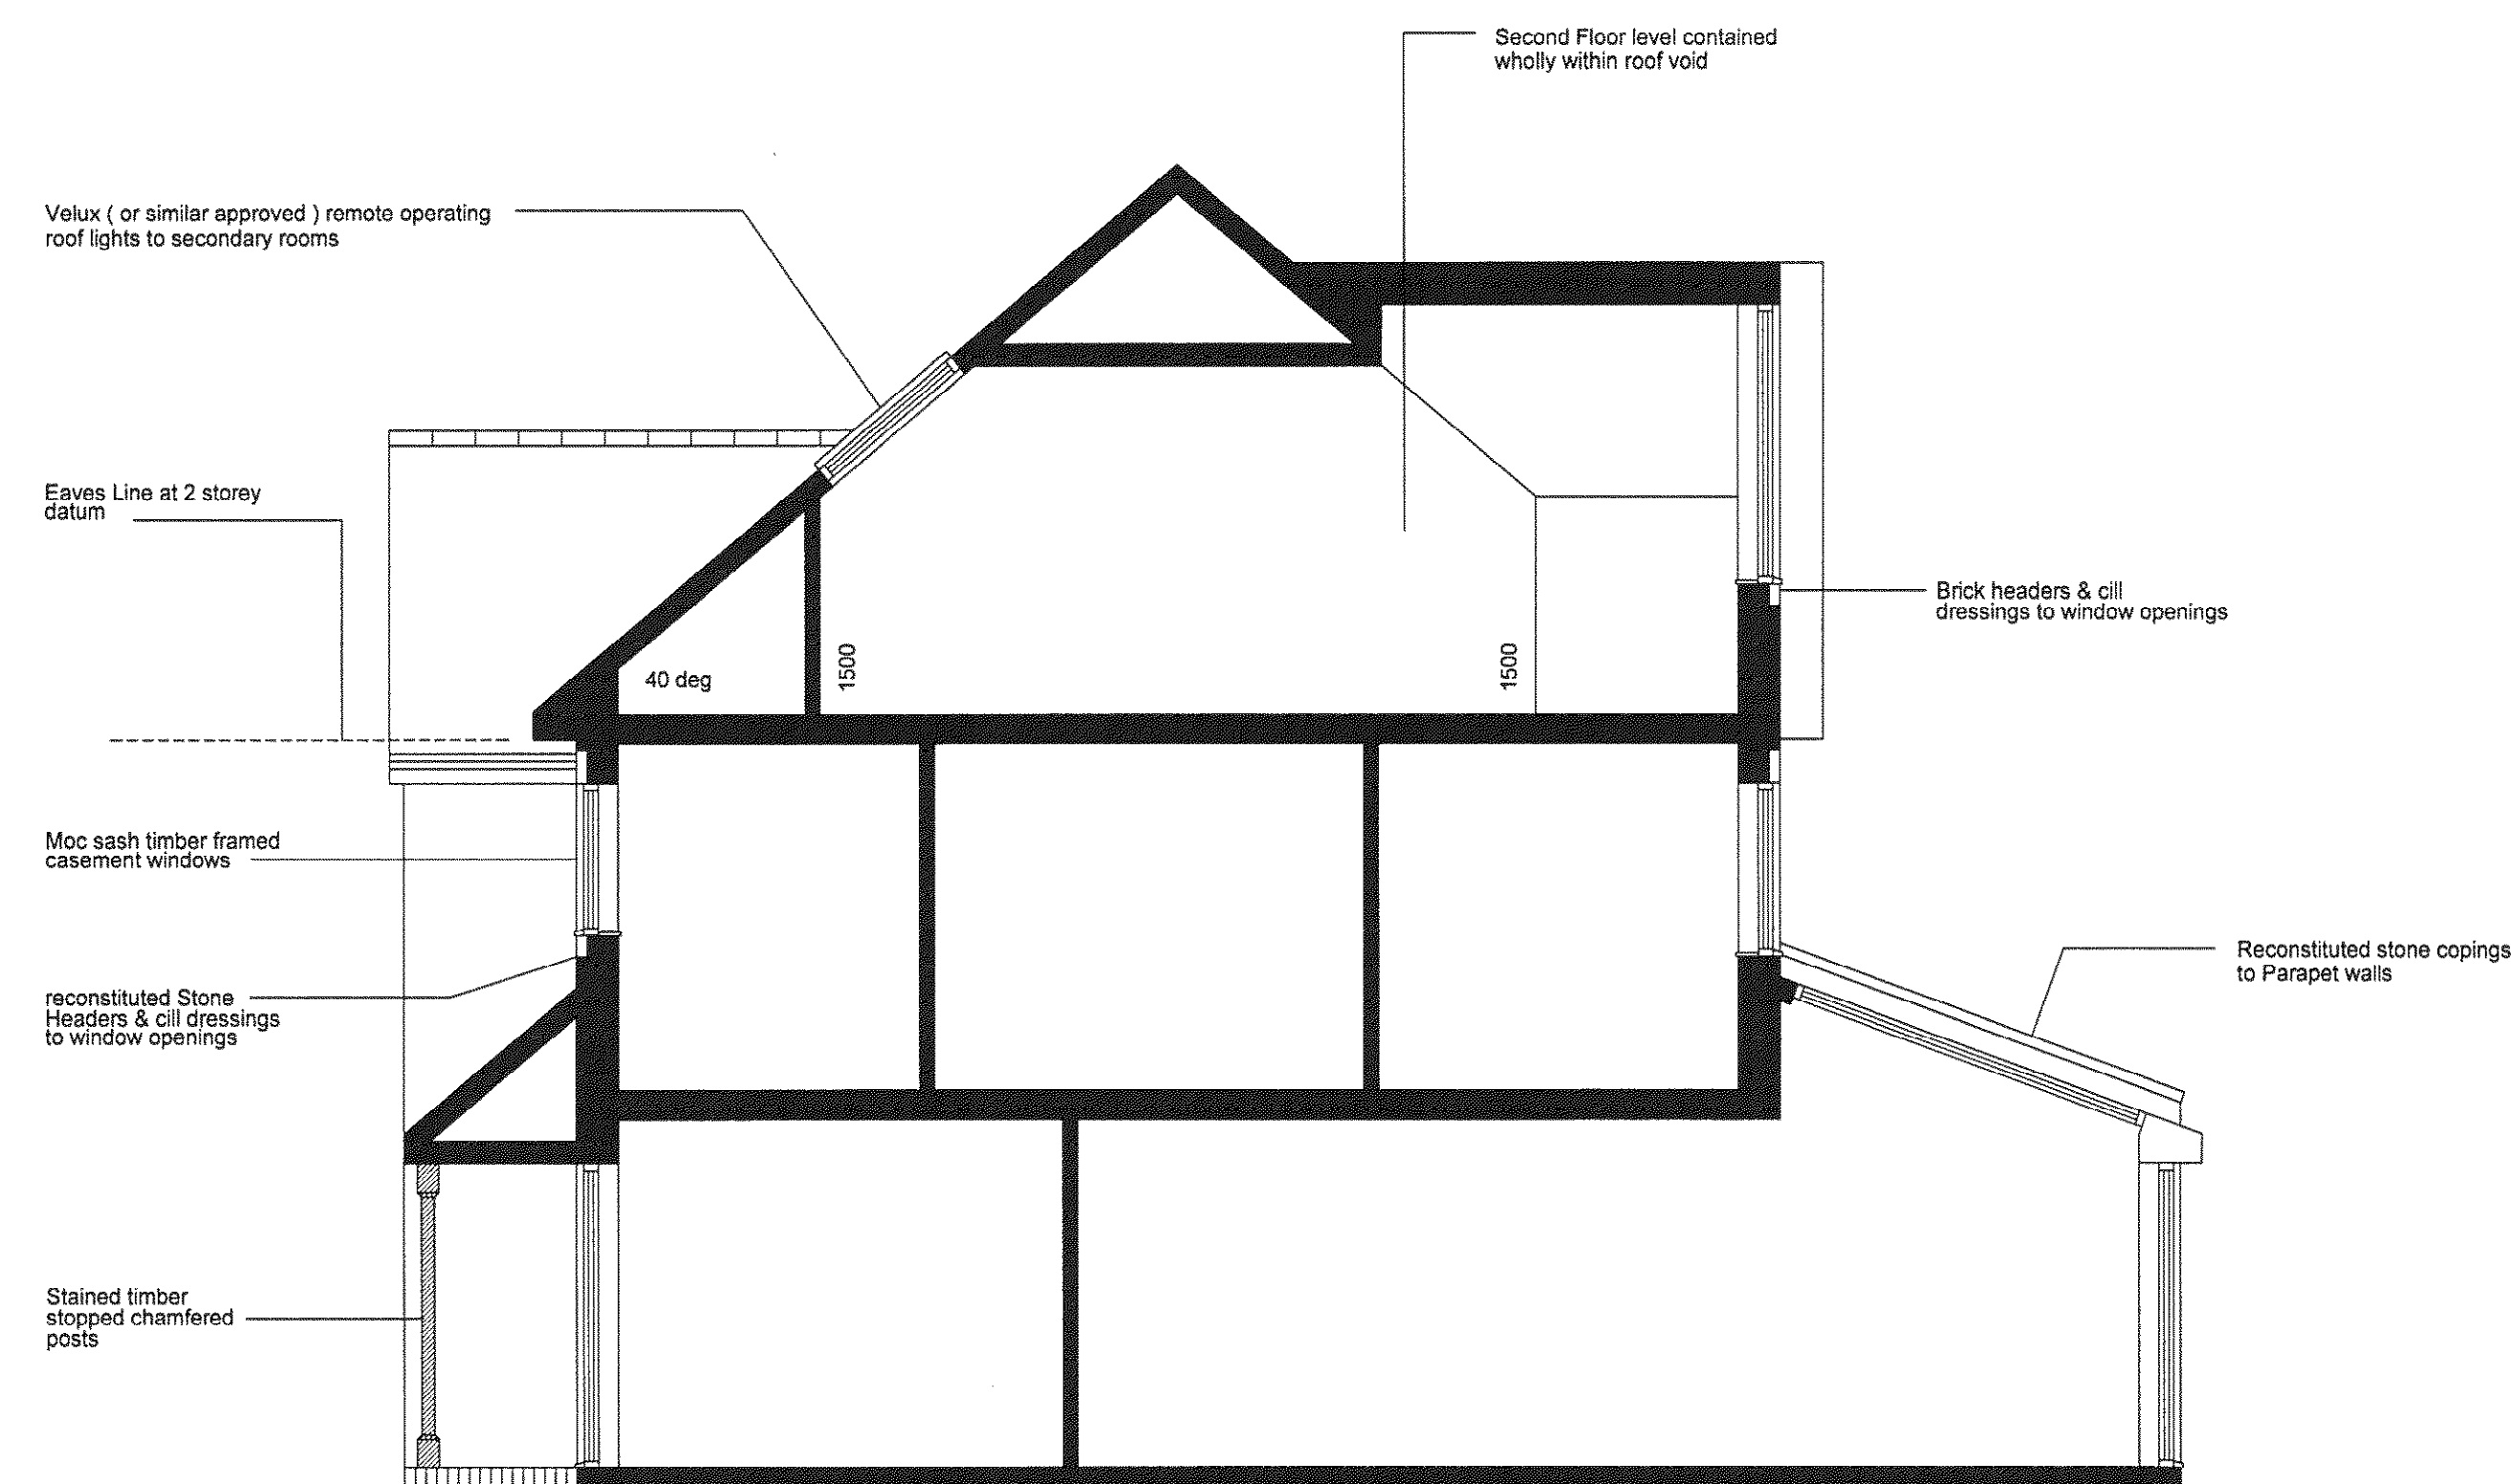

Section Profile - Plots 11 - 14

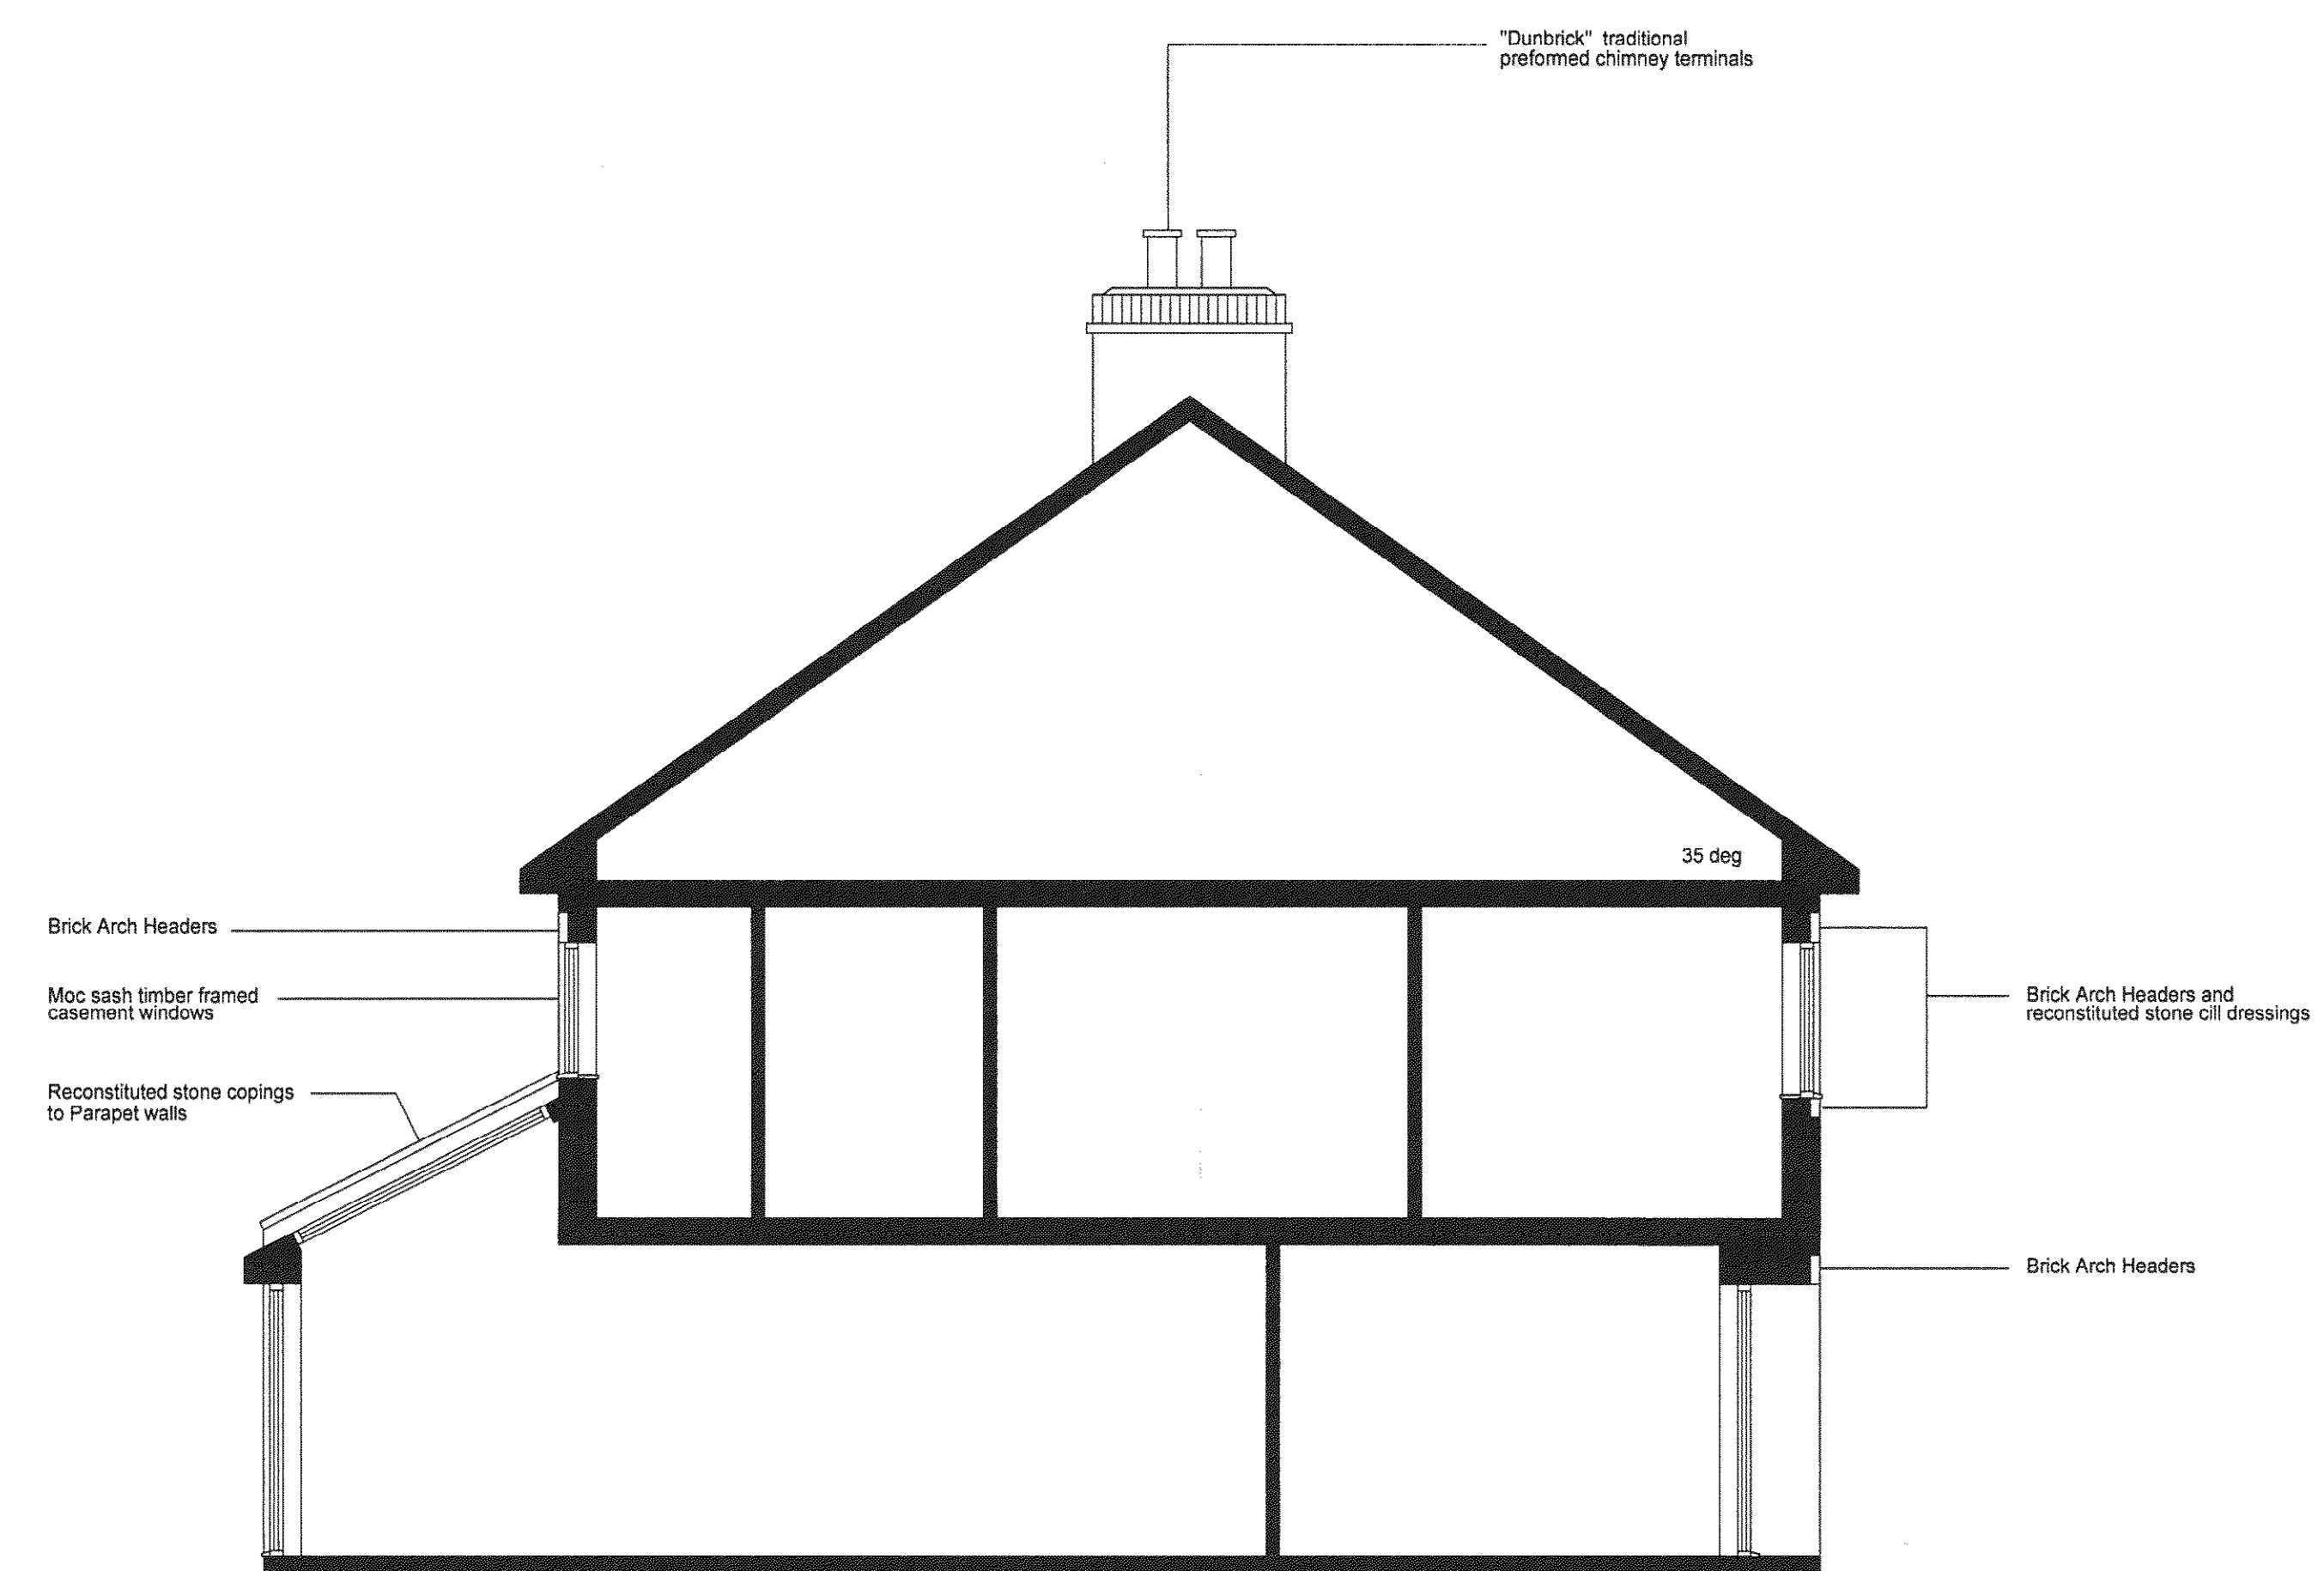

Section Profile - Plots 1 - 5

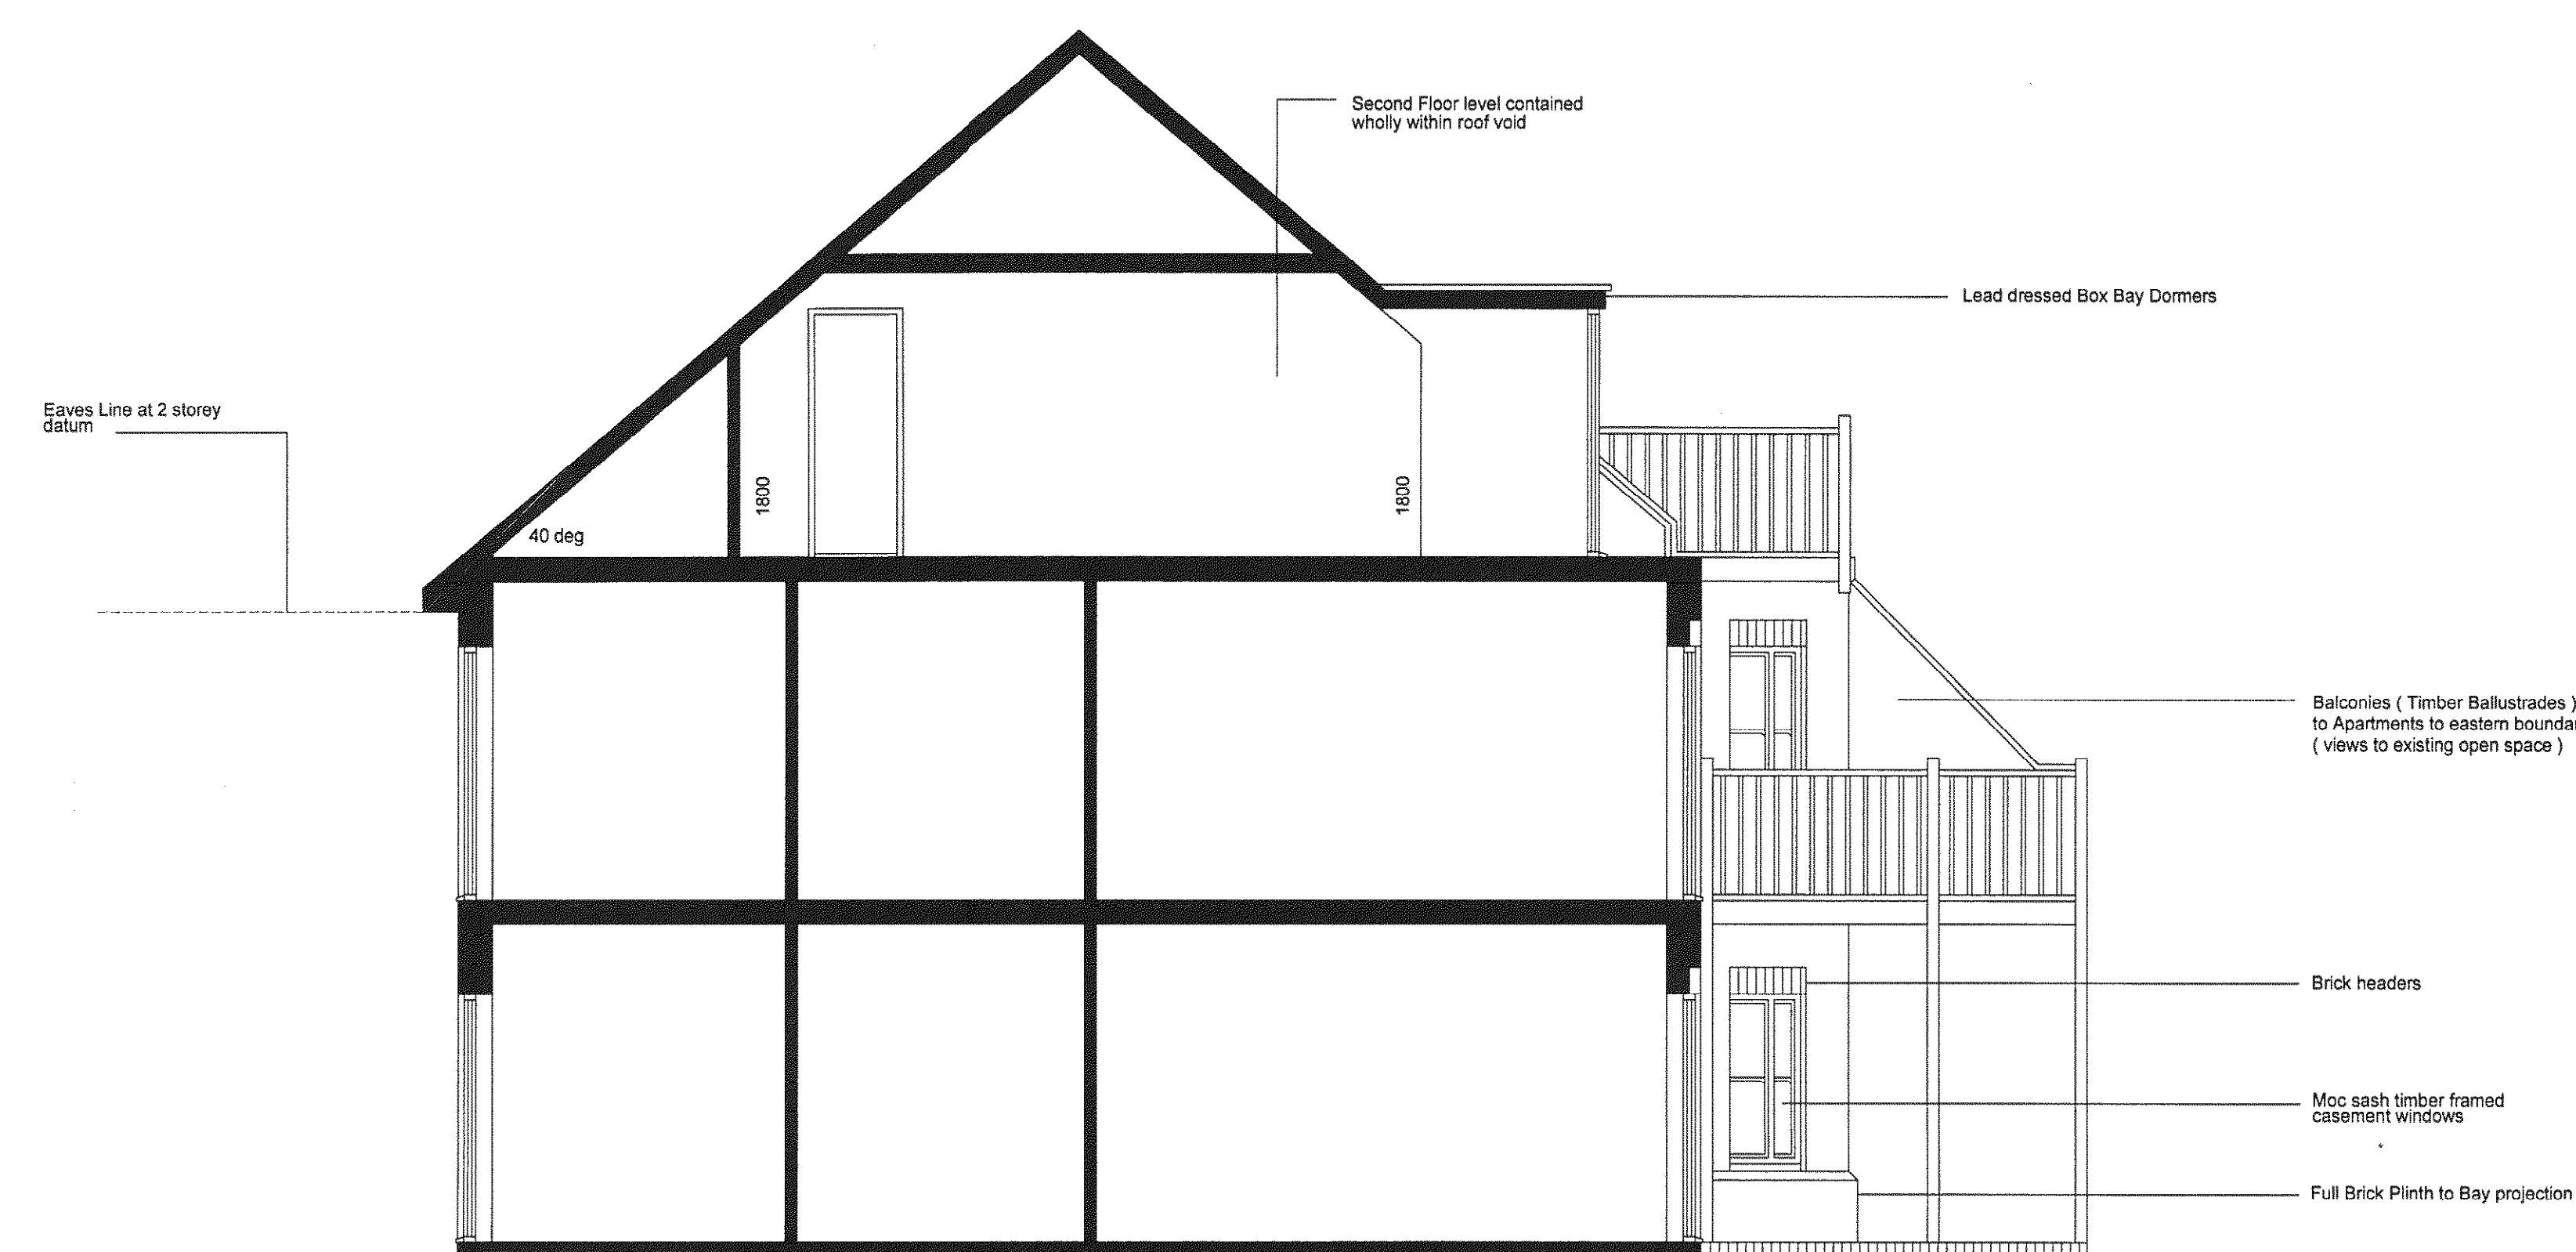

Section Profile - Plots 6 - 10