


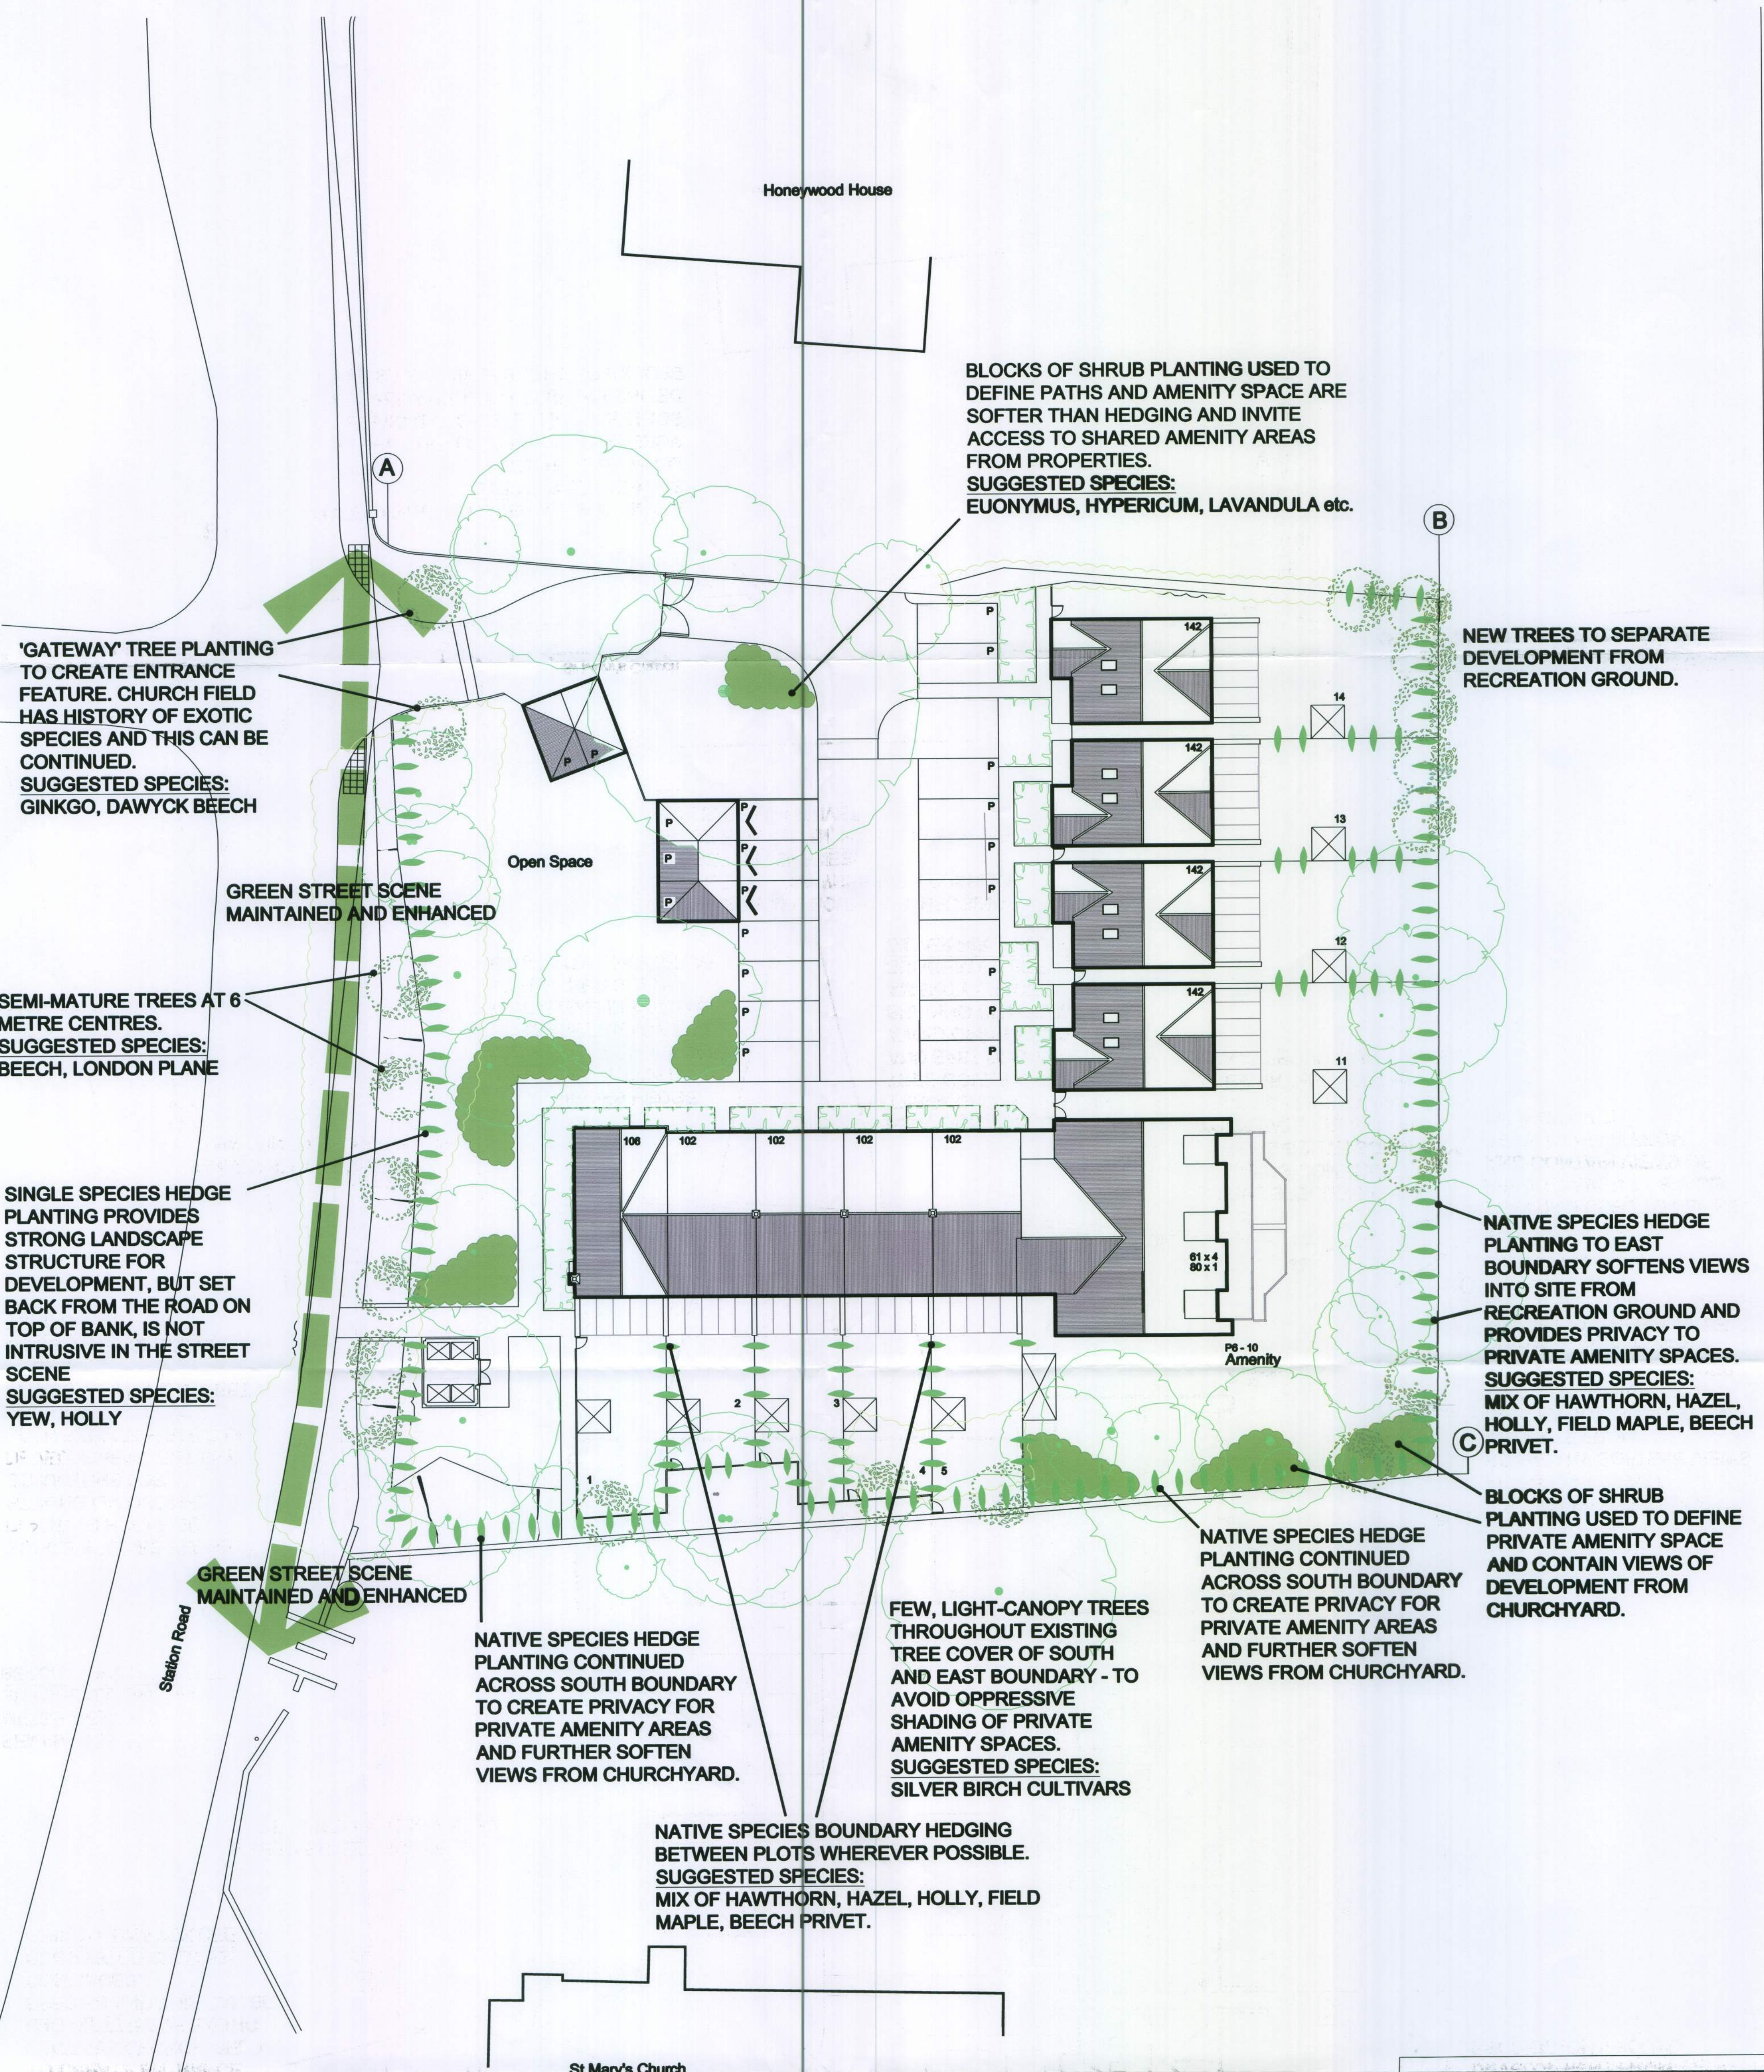

'GATEWAY' TREE PLANTING TO CREATE ENTRANCE FEATURE. CHURCH FIELD HAS HISTORY OF EXOTIC SPECIES AND THIS CAN BE CONTINUED.
SUGGESTED SPECIES: GINKGO, DAWYCK BEECH

GREEN STREET SCENE MAINTAINED AND ENHANCED

SEMI-MATURE TREES AT 6 METRE CENTRES.
SUGGESTED SPECIES: BEECH, LONDON PLANE

SINGLE SPECIES HEDGE PLANTING PROVIDES STRONG LANDSCAPE STRUCTURE FOR DEVELOPMENT, BUT SET BACK FROM THE ROAD ON TOP OF BANK, IS NOT INTRUSIVE IN THE STREET SCENE
SUGGESTED SPECIES: YEW, HOLLY

GREEN STREET SCENE MAINTAINED AND ENHANCED

NATIVE SPECIES HEDGE PLANTING CONTINUED ACROSS SOUTH BOUNDARY TO CREATE PRIVACY FOR PRIVATE AMENITY AREAS AND FURTHER SOFTEN VIEWS FROM CHURCHYARD.

FEW, LIGHT-CANOPY TREES THROUGHOUT EXISTING TREE COVER OF SOUTH AND EAST BOUNDARY - TO AVOID OPPRESSIVE SHADING OF PRIVATE AMENITY SPACES.
SUGGESTED SPECIES: SILVER BIRCH CULTIVARS

NATIVE SPECIES BOUNDARY HEDGING BETWEEN PLOTS WHEREVER POSSIBLE.
SUGGESTED SPECIES: MIX OF HAWTHORN, HAZEL, HOLLY, FIELD MAPLE, BEECH PRIVET.

BLOCKS OF SHRUB PLANTING USED TO DEFINE PATHS AND AMENITY SPACE ARE SOFTER THAN HEDGING AND INVITE ACCESS TO SHARED AMENITY AREAS FROM PROPERTIES.
SUGGESTED SPECIES: EUONYMUS, HYPERICUM, LAVANDULA etc.

NEW TREES TO SEPARATE DEVELOPMENT FROM RECREATION GROUND.

NATIVE SPECIES HEDGE PLANTING TO EAST BOUNDARY SOFTENS VIEWS INTO SITE FROM RECREATION GROUND AND PROVIDES PRIVACY TO PRIVATE AMENITY SPACES.
SUGGESTED SPECIES: MIX OF HAWTHORN, HAZEL, HOLLY, FIELD MAPLE, BEECH PRIVET.

BLOCKS OF SHRUB PLANTING USED TO DEFINE PRIVATE AMENITY SPACE AND CONTAIN VIEWS OF DEVELOPMENT FROM CHURCHYARD.

NATIVE SPECIES HEDGE PLANTING CONTINUED ACROSS SOUTH BOUNDARY TO CREATE PRIVACY FOR PRIVATE AMENITY AREAS AND FURTHER SOFTEN VIEWS FROM CHURCHYARD.

KEY:

- EXISTING TREES TO BE RETAINED
- PROPOSED TREES
- EXISTING TREES / SHRUBS / HEDGES
- PROPOSED SHRUB BEDS
- PROPOSED NATIVE SPECIES HEDGE PLANTING

PLANNING		
Client		
Tom La Dell Landscape Architecture, Landscape Science Stocks Studio, Gruffy Green, Maidstone, Kent, ME17 2AP Tel: Maidstone (01622) 850245 Fax: (01622) 850083 email: tom@tomladedell.co.uk		
Project CHURCHFIELD, STATION ROAD, EAST PRESTON		
Drawing title Landscape strategy		
Scales 1:200@A1	Drawn by	Date 06/09
Drawing no. 1079/09/1	Rev.	

6-1-8
SUBSTITUTION
No. 06 03
ARUN DISTRICT COUNCIL