




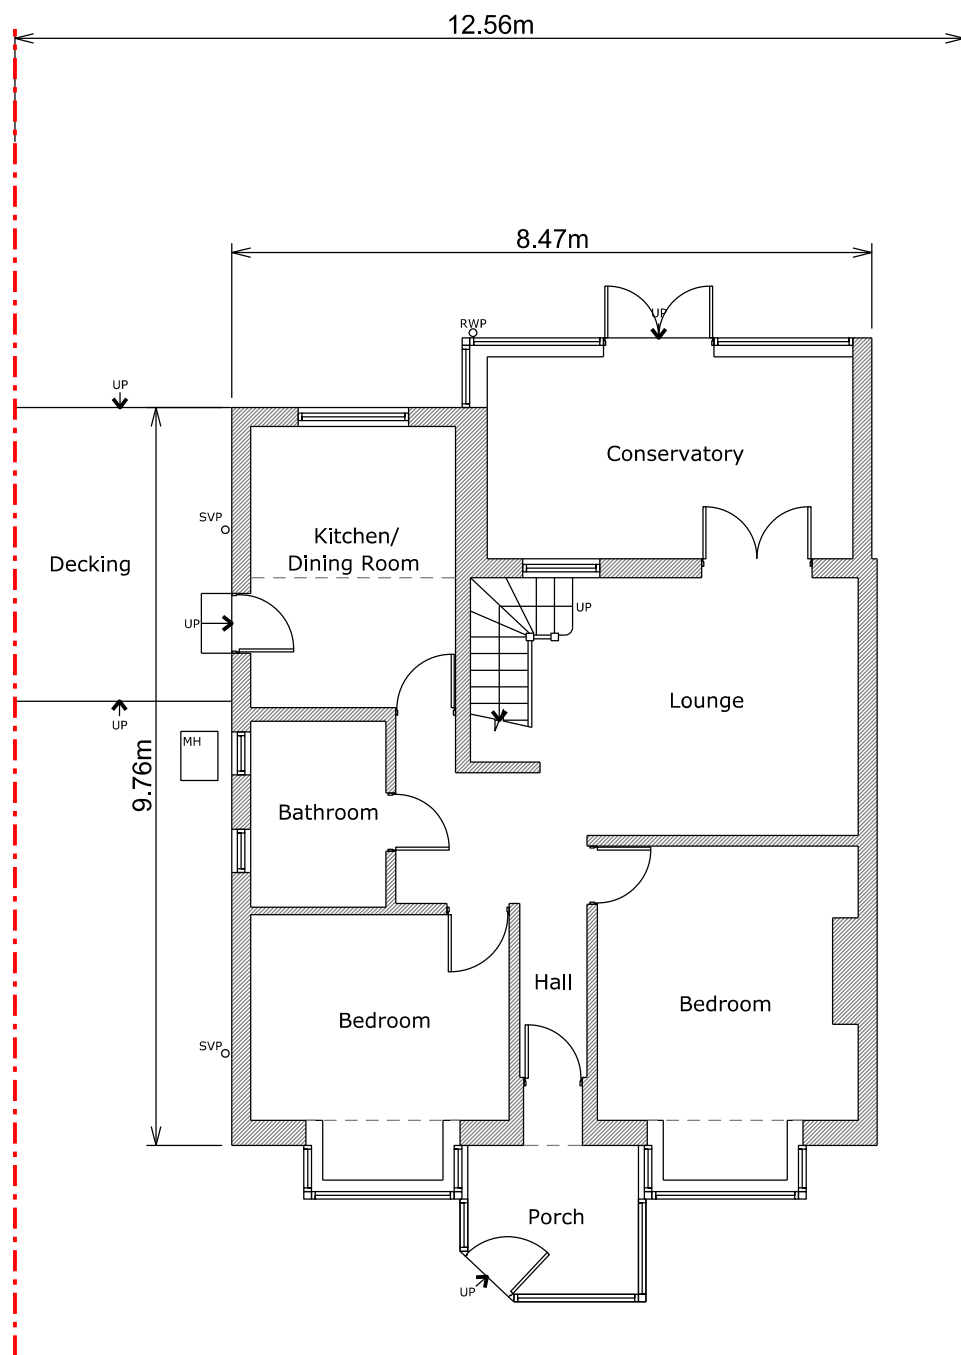

Ground Floor Plan

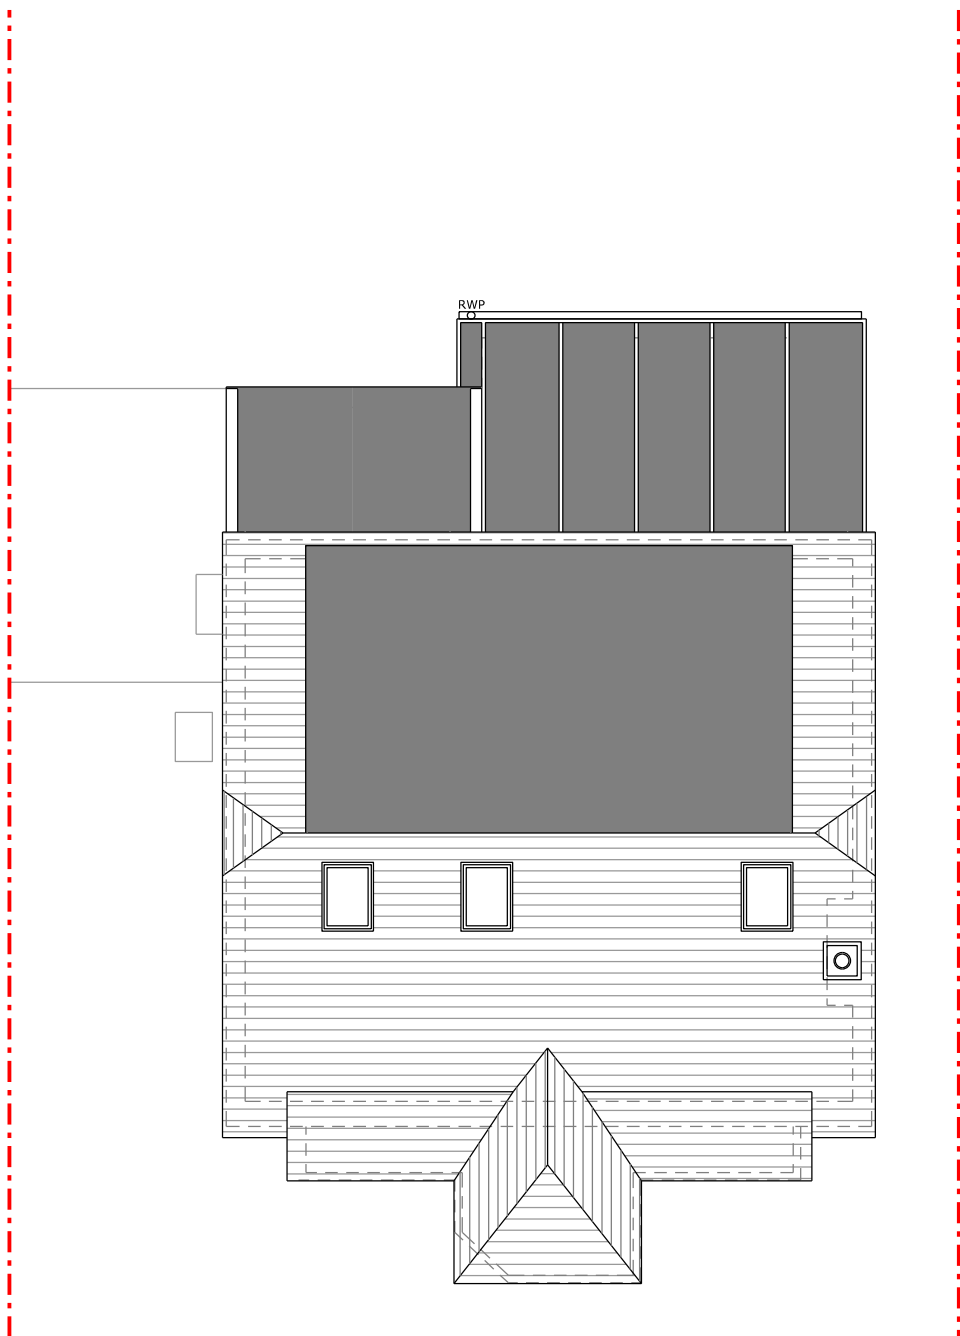

Roof Plan

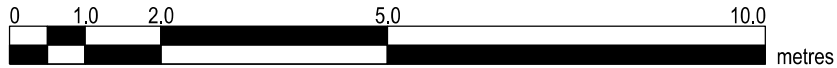

Copyright in design and this drawing is the property of Resi.

Reproduction in whole or in part is forbidden without written sanction of Resi.

All dimensions to be cross-checked on site prior to completing a Building Regulations package, structural engineering, the party wall process and construction.

Print to scale (as actual size)

NOTES

Rev	Rev Note	Date
-	Preliminary issue	03/05/19
A	Decking shown	11/06/19
B	Planning issue	03/07/19

KEYS	
	Boundary line
	Proposed walls
	Existing walls
	Existing removed
	Rooflight



JOB TITLE

PROPOSED GROUND FLOOR REAR EXTENSION, INTERNAL REDESIGN AND ALL ASSOCIATED WORKS AT 34 WARREN CRESCENT

STATUS

PLANNING


CLIENT

NEIL SAVAGE


DRAWING TITLE

EXISTING GROUND FLOOR AND ROOF PLANS


SCALE	1/100 @ A3	DRAWN	MG
DATE	MAY 2019	CHECKED	NS
DRAWING NO.	1330 - 101	REV.	B

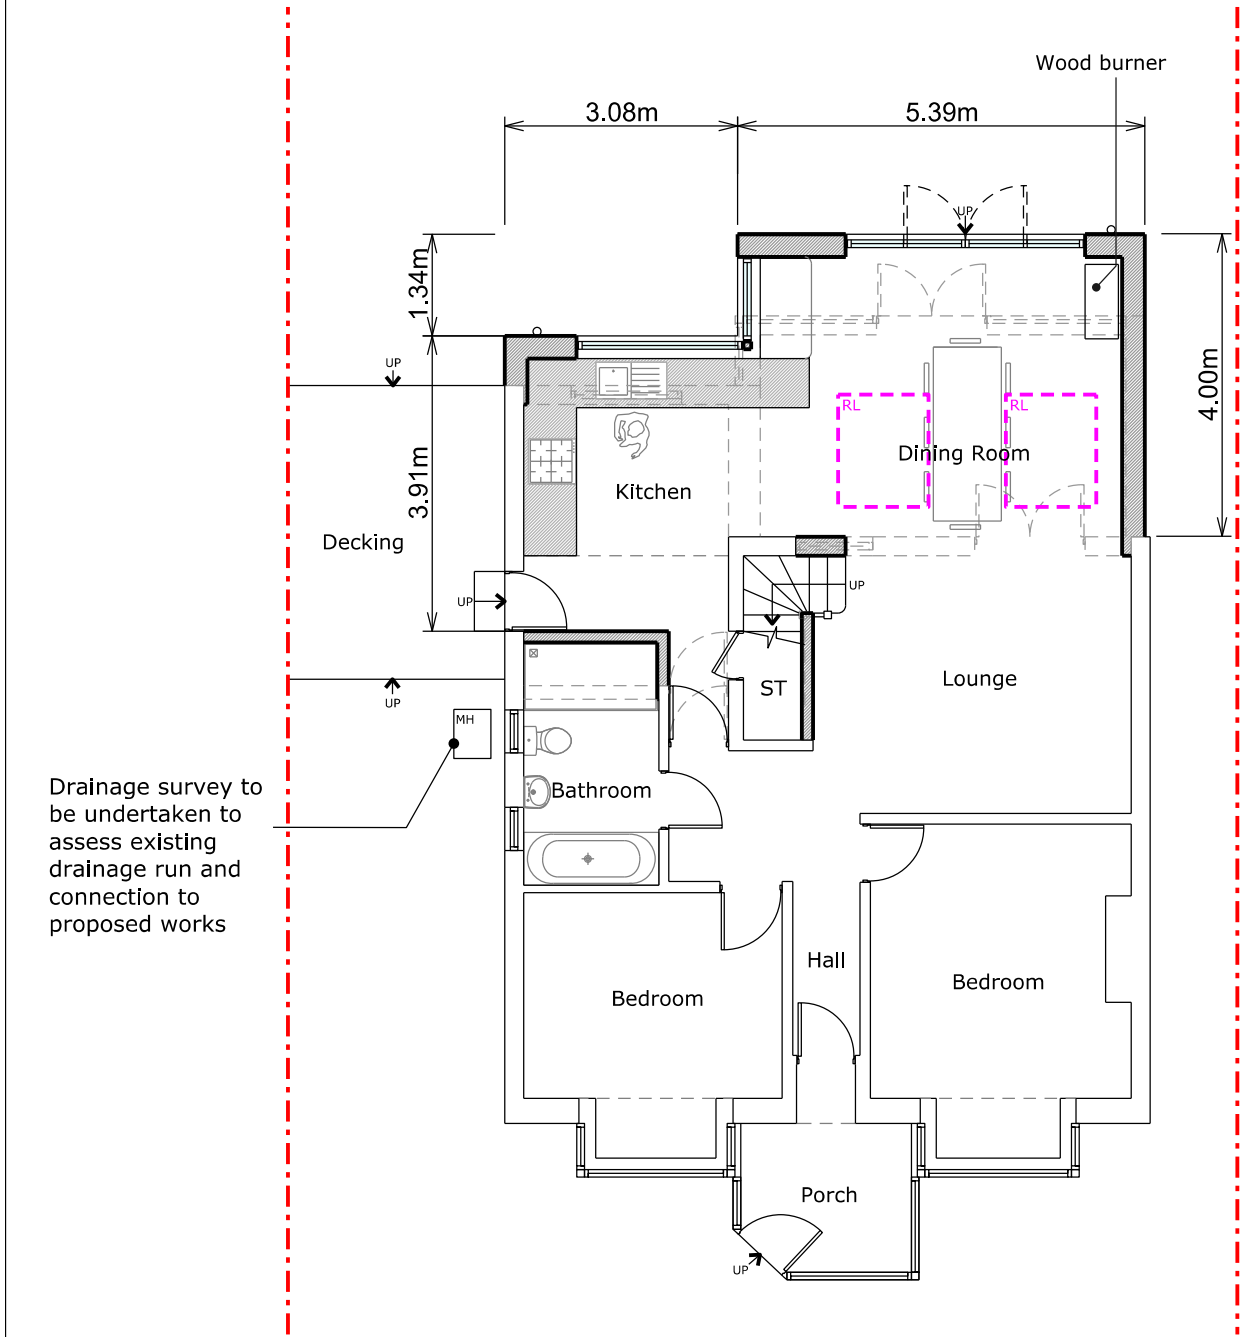

Ground Floor Plan

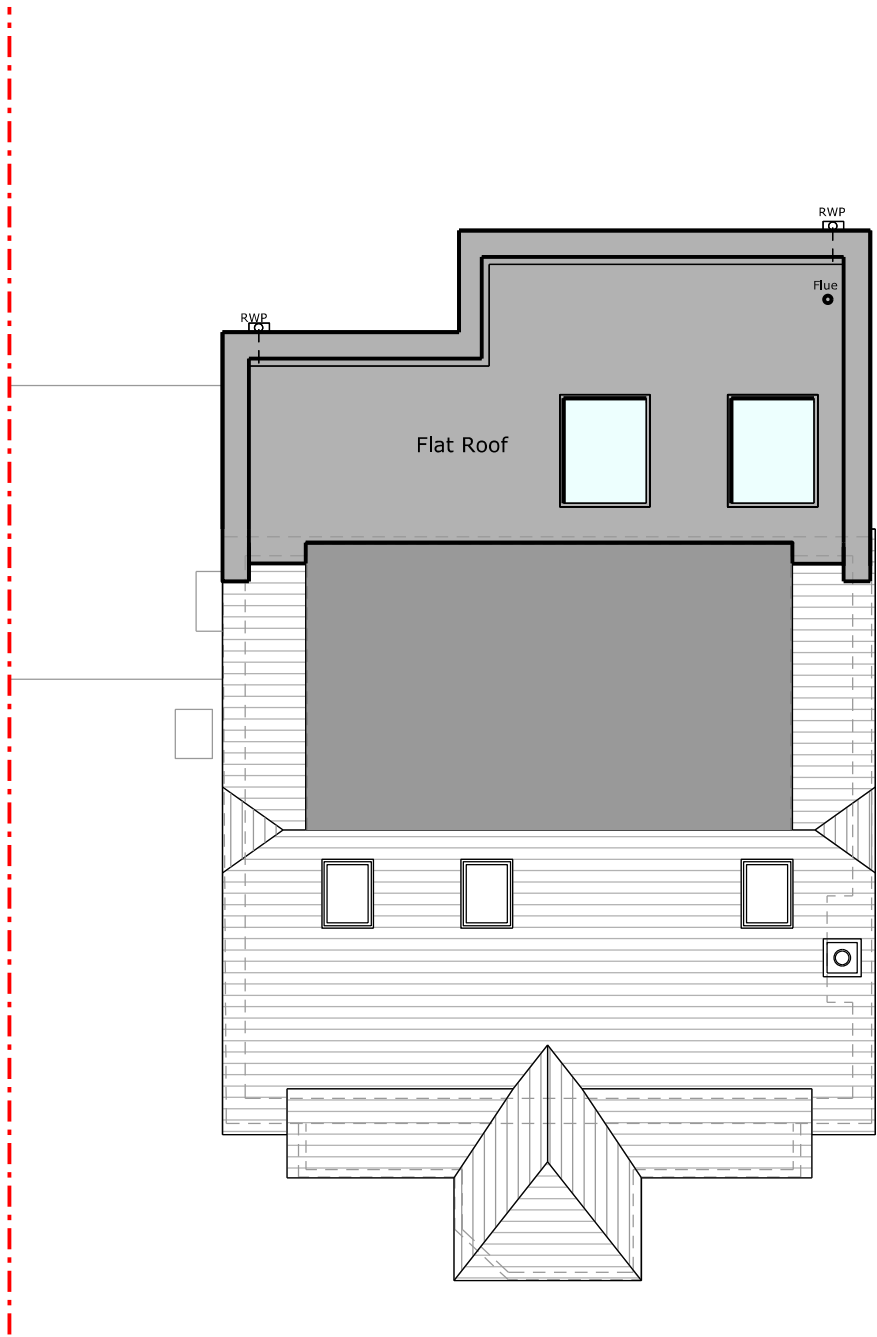

Roof Plan

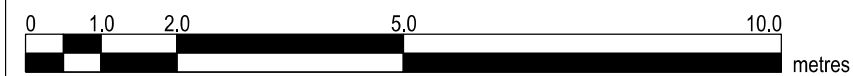

Copyright in design and this drawing is the property of Resi.

Reproduction in whole or in part is forbidden without written sanction of Resi.

All dimensions to be cross-checked on site prior to completing a Building Regulations package, structural engineering, the party wall process and construction.

Print to scale (as actual size)

NOTES		


REV:		
Rev	Rev Note	Date
-	Preliminary issue.	03/05/19
A	Kitchen stepped in, corner window added.	11/06/19
B	4 pane door screen shown to rear	25/06/19
C	Planning issue	03/07/19

KEYS	
	Boundary line
	Proposed walls
	Existing walls
	Existing removed
	Rooflight

JOB TITLE	
PROPOSED GROUND FLOOR REAR EXTENSION, INTERNAL REDESIGN AND ALL ASSOCIATED WORKS AT 34 WARREN CRESCENT	
STATUS	
PLANNING	
CLIENT	
NEIL SAVAGE	
DRAWING TITLE	
PROPOSED GROUND FLOOR AND ROOF PLANS	
SCALE	1/100 @ A3
DRAWN	MG/CH
DATE	MAY 2019
CHECKED	NS
DRAWING NO.	1330 - 102
REV.	C




Front Elevation

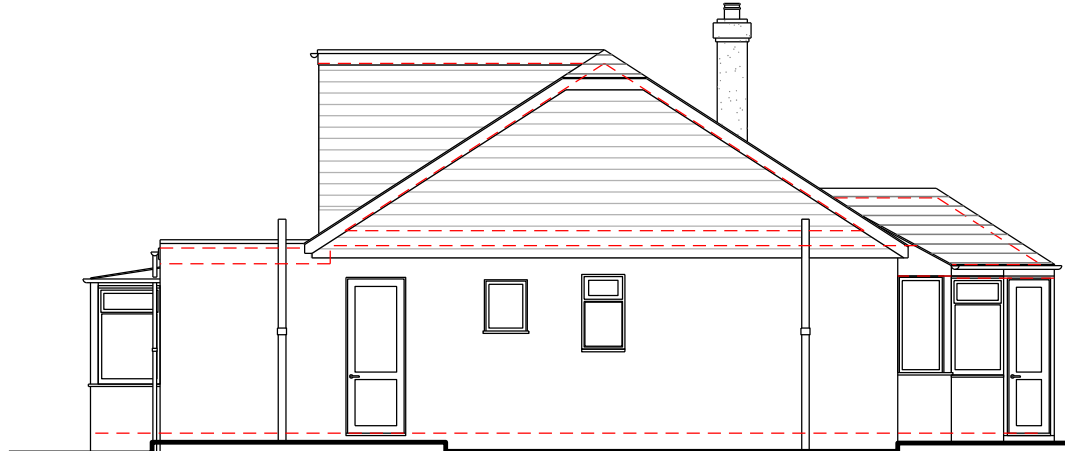

Left Side Elevation



Rear Elevation

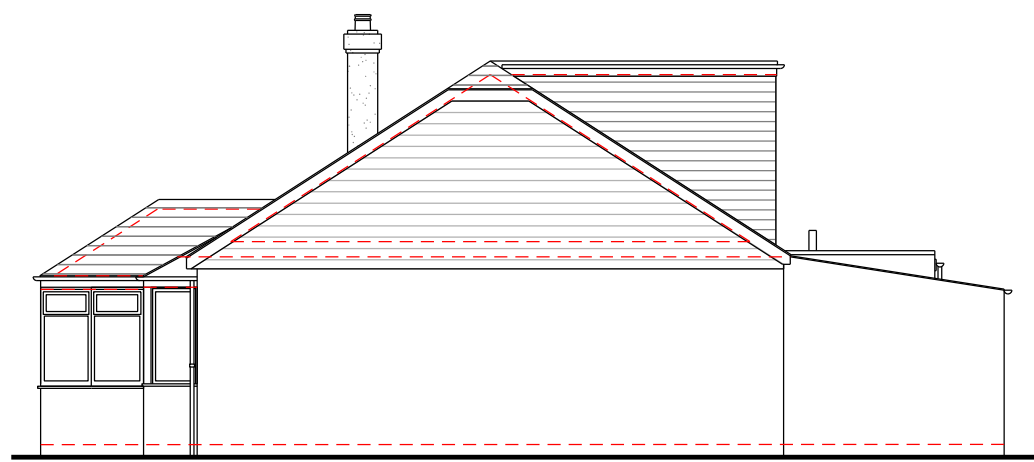

Right Side Elevation



Copyright in design and this drawing is the property of Resi.

Reproduction in whole or in part is forbidden without written sanction of Resi.

All dimensions to be cross-checked on site prior to completing a Building Regulations package, structural engineering, the party wall process and construction.

Print to scale (as actual size)

NOTES

EXISTING MATERIALS:

Brickwork / Walls - White render and clay tile walls

Pitched Roof - Clay tiles

Windows - White uPVC

Doors - White uPVC

RWP / Gutters / Fascia - Black uPVC downpipes / guttering and white fascias

REV:		
Rev	Rev Note	Date
-	Preliminary issue .	03/05/19
A	Kitchen stepped in, corner window added.	11/06/19
B	Planning issue	03/07/19

KEYS	
	Boundary line
	Proposed walls
	Existing walls
	Existing removed
	Rooflight

JOB TITLE

PROPOSED GROUND FLOOR REAR EXTENSION, INTERNAL REDESIGN AND ALL ASSOCIATED WORKS AT 34 WARREN CRESCENT

STATUS

PLANNING

CLIENT

NEIL SAVAGE

DRAWING TITLE


EXISTING ELEVATIONS

SCALE	1/100 @ A3	DRAWN	MG/CH
DATE	MAY 2019	CHECKED	NS

DRAWING NO.	REV.
1330 - 201	B




Front Elevation

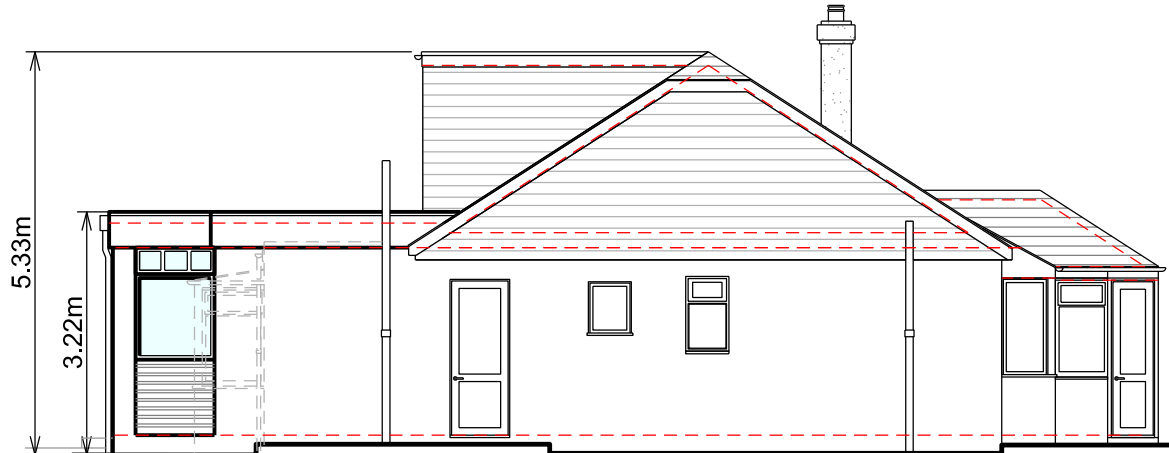


Left Side Elevation



Rear Elevation

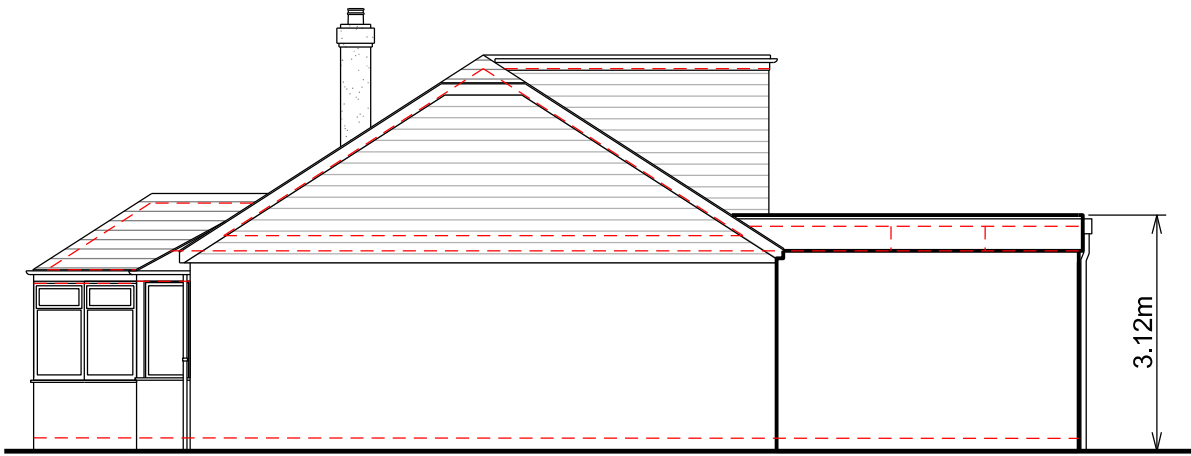

Right Side Elevation

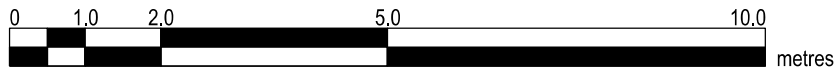

Copyright in design and this drawing is the property of Resi.

Reproduction in whole or in part is forbidden without written sanction of Resi.

All dimensions to be cross-checked on site prior to completing a Building Regulations package, structural engineering, the party wall process and construction.

Print to scale (as actual size)

NOTES

PROPOSED MATERIALS:

Brickwork / Walls - White render and clay tile walls to match existing

Flat Roof - Fibreglass

Windows - White timber windows

Doors - White timber doors

RWP / Gutters / Fascia - Black uPVC downpipes / guttering and white fascias to match existing

REV:		
Rev	Rev Note	Date
-	Preliminary Issue	03/05/19
A	Kitchen stepped in, corner window added.	11/06/19
B	4 pane door screen shown to rear	25/06/19
C	Planning issue	03/07/19

KEYS	
	Boundary line
	Proposed walls
	Existing walls
	Existing removed
	Rooflight



JOB TITLE

PROPOSED GROUND FLOOR REAR EXTENSION, INTERNAL REDESIGN AND ALL ASSOCIATED WORKS AT 34 WARREN CRESCENT

STATUS

PLANNING

CLIENT

NEIL SAVAGE

DRAWING TITLE

PROPOSED ELEVATIONS

SCALE	1/100 @ A3	DRAWN	MG/CH
-------	------------	-------	-------

DATE	MAY 2019	CHECKED	NS
------	----------	---------	----

DRAWING NO.	1330 - 202	REV.	C
-------------	------------	------	---