



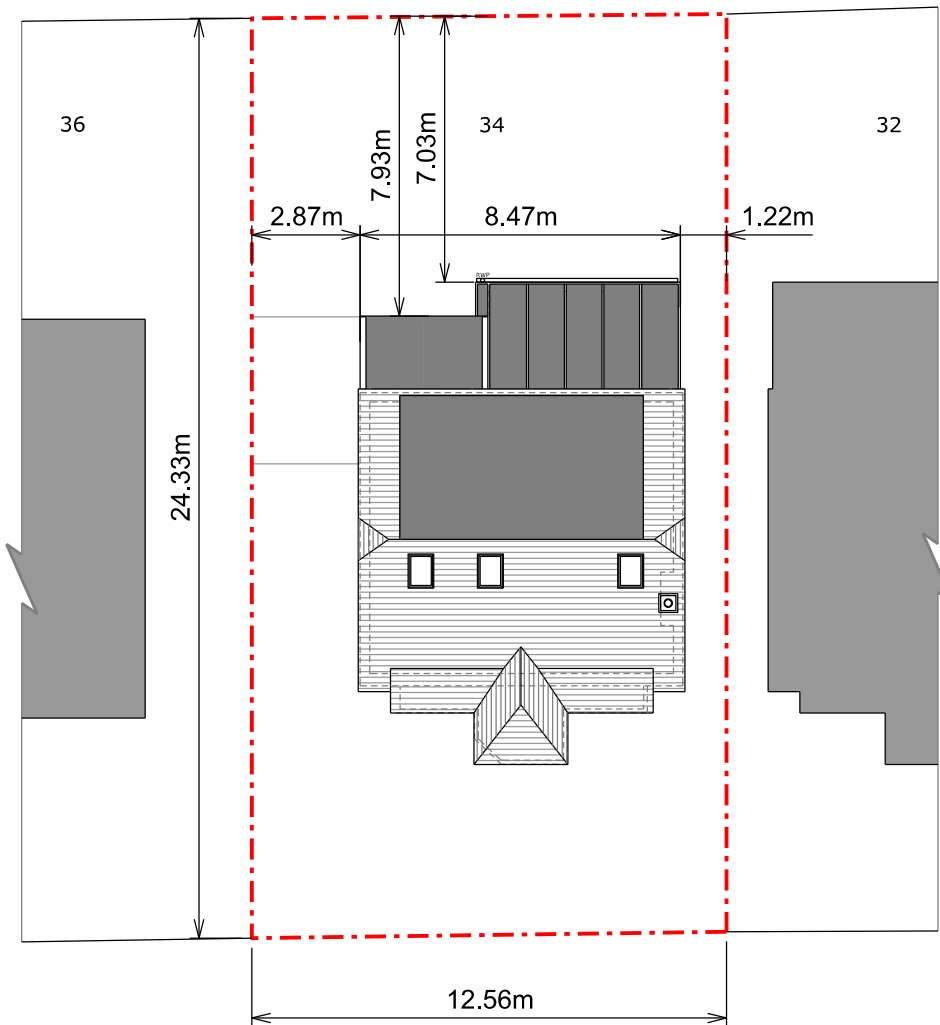

Existing Block Plan

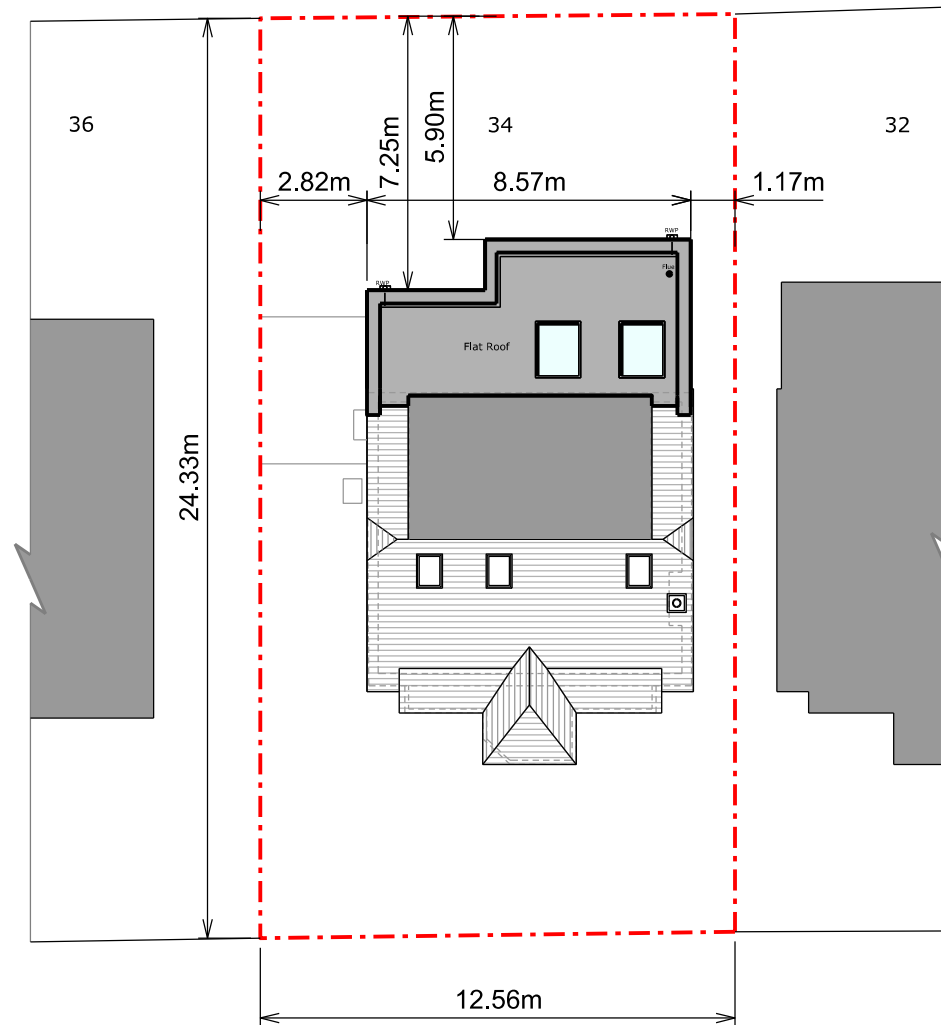

Proposed Block Plan

Copyright in design and this drawing is the property of Resi.

Reproduction in whole or in part is forbidden without written sanction of Resi.

All dimensions to be cross-checked on site prior to completing a Building Regulations package, structural engineering, the party wall process and construction.

Print to scale (as actual size)

NOTES

Revision		
Rev	Notes	Date
-	Preliminary issue.	03/05/2019
A	Kitchen stepped in, corner window added.	11/06/2019
B	Planning issue	03/07/2019
C	Dimensions Added	15/07/2019

KEYS	
- - -	Boundary Line
	Proposed walls
	Existing walls
	Existing removed
	Rooflight



JOB TITLE
PROPOSED GROUND FLOOR REAR EXTENSION, INTERNAL REDESIGN AND ALL ASSOCIATED WORKS AT 34 WARREN CRESCENT

STATUS
PLANNING

CLIENT
NEIL SAVAGE

DRAWING TITLE
EXISTING AND PROPOSED BLOCK PLANS

SCALE	1/200 @ A3	DRAWN	HD/CH
DATE	APR 2019	CHECKED	NS
DRAWING NO.	1330 - 401	REV.	C

