


DO NOT SCALE DRAWING EXCEPT FOR PLANNING PURPOSES
ALL DIMENSIONS TO BE CHECKED ON SITE

EXISTING MATERIALS
ROOF – BROWN TILES
WALLS – RED/BROWN BRICKWORK (UNO)
WINDOWS – WHITE PVC-U FRAMES
FRONT DOOR – WHITE PVC-U

BOUNDARY

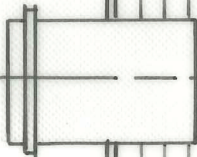

3500

2020

FFL

2670

FFL


200

1490

FRONT ELEVATION

BOUNDARY

BOUNDARY

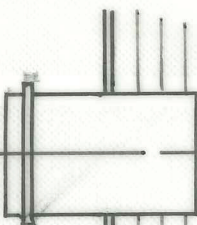

2020

FFL

2670

FFL

200

THIS AREA ONLY –
CREAM PAINTED BRICKWORK

REAR ELEVATION

PROPOSED 2 STOREY REAR EXTENSION
14 SOMERSET ROAD, EAST PRESTON, BN16 1BZ
EXISTING FRONT AND REAR ELEVATIONS
SCALE – 1:50 @ A3
DATE – 16/05/2018
DRAWN – H. WILMAN
DRWG NO – SOM-03



1:50