

NOTES

- DO NOT SCALE OFF THIS DRAWING EXCEPT FOR PLANNING PURPOSES
- CHECK ALL DIMENSIONS ON SITE BEFORE ANY WORK IS COMMENCED
- ALL GOODS MATERIALS AND WORKMANSHIP MUST CONFORM WITH CURRENT BUILDING REGULATIONS, BRITISH STANDARDS AND CODES OF PRACTICE
- COPYRIGHT OF THIS DRAWING IS RETAINED BY THE ARCHITECT AND IT MUST NOT BE REPRODUCED WITHOUT WRITTEN CONSENT

FFL 2nd flr 11.99
Loft

FFL 1st flr 9.15
Landing

FFL Ground flr 6.17
Porch



Proposed Front Elevation 1:50
North


FFL 2nd flr 11.99
Loft

FFL 1st flr 9.15
Landing

FFL Ground flr 6.17
Living



Proposed Side Elevation 1:50
East

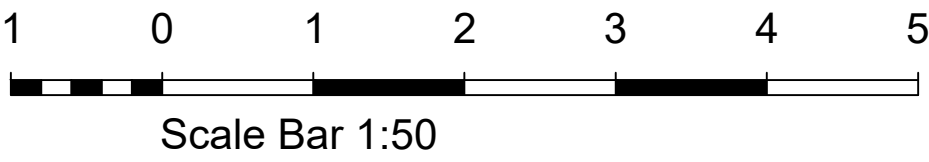

C	05.08.20	RM	Window amendments
B	04.08.20	RM	Garage roof amendments
A	03.08.20	RM	Client amendments
REV	DATE	BY	AMENDMENT



folkes architects
The Old Forge
6 Church Street
Storrington
West Sussex
RH20 4LA

t. 01903 868629
info@folkesarchitects.co.uk

CLIENT
Mr & Mrs Sutton

JOB TITLE
Sea House
1 Tamarisk Way
East Preston
West Sussex
BN16 2TF

DRAWING TITLE
Proposed Elevations
PLANNING ISSUE

DATE	SCALE	DRAWN BY	RM
31.07.20	Shown on A1	CHECKED BY	MF

JOB NO.	DRAWING NO.	REVISION
20017	2.05	C