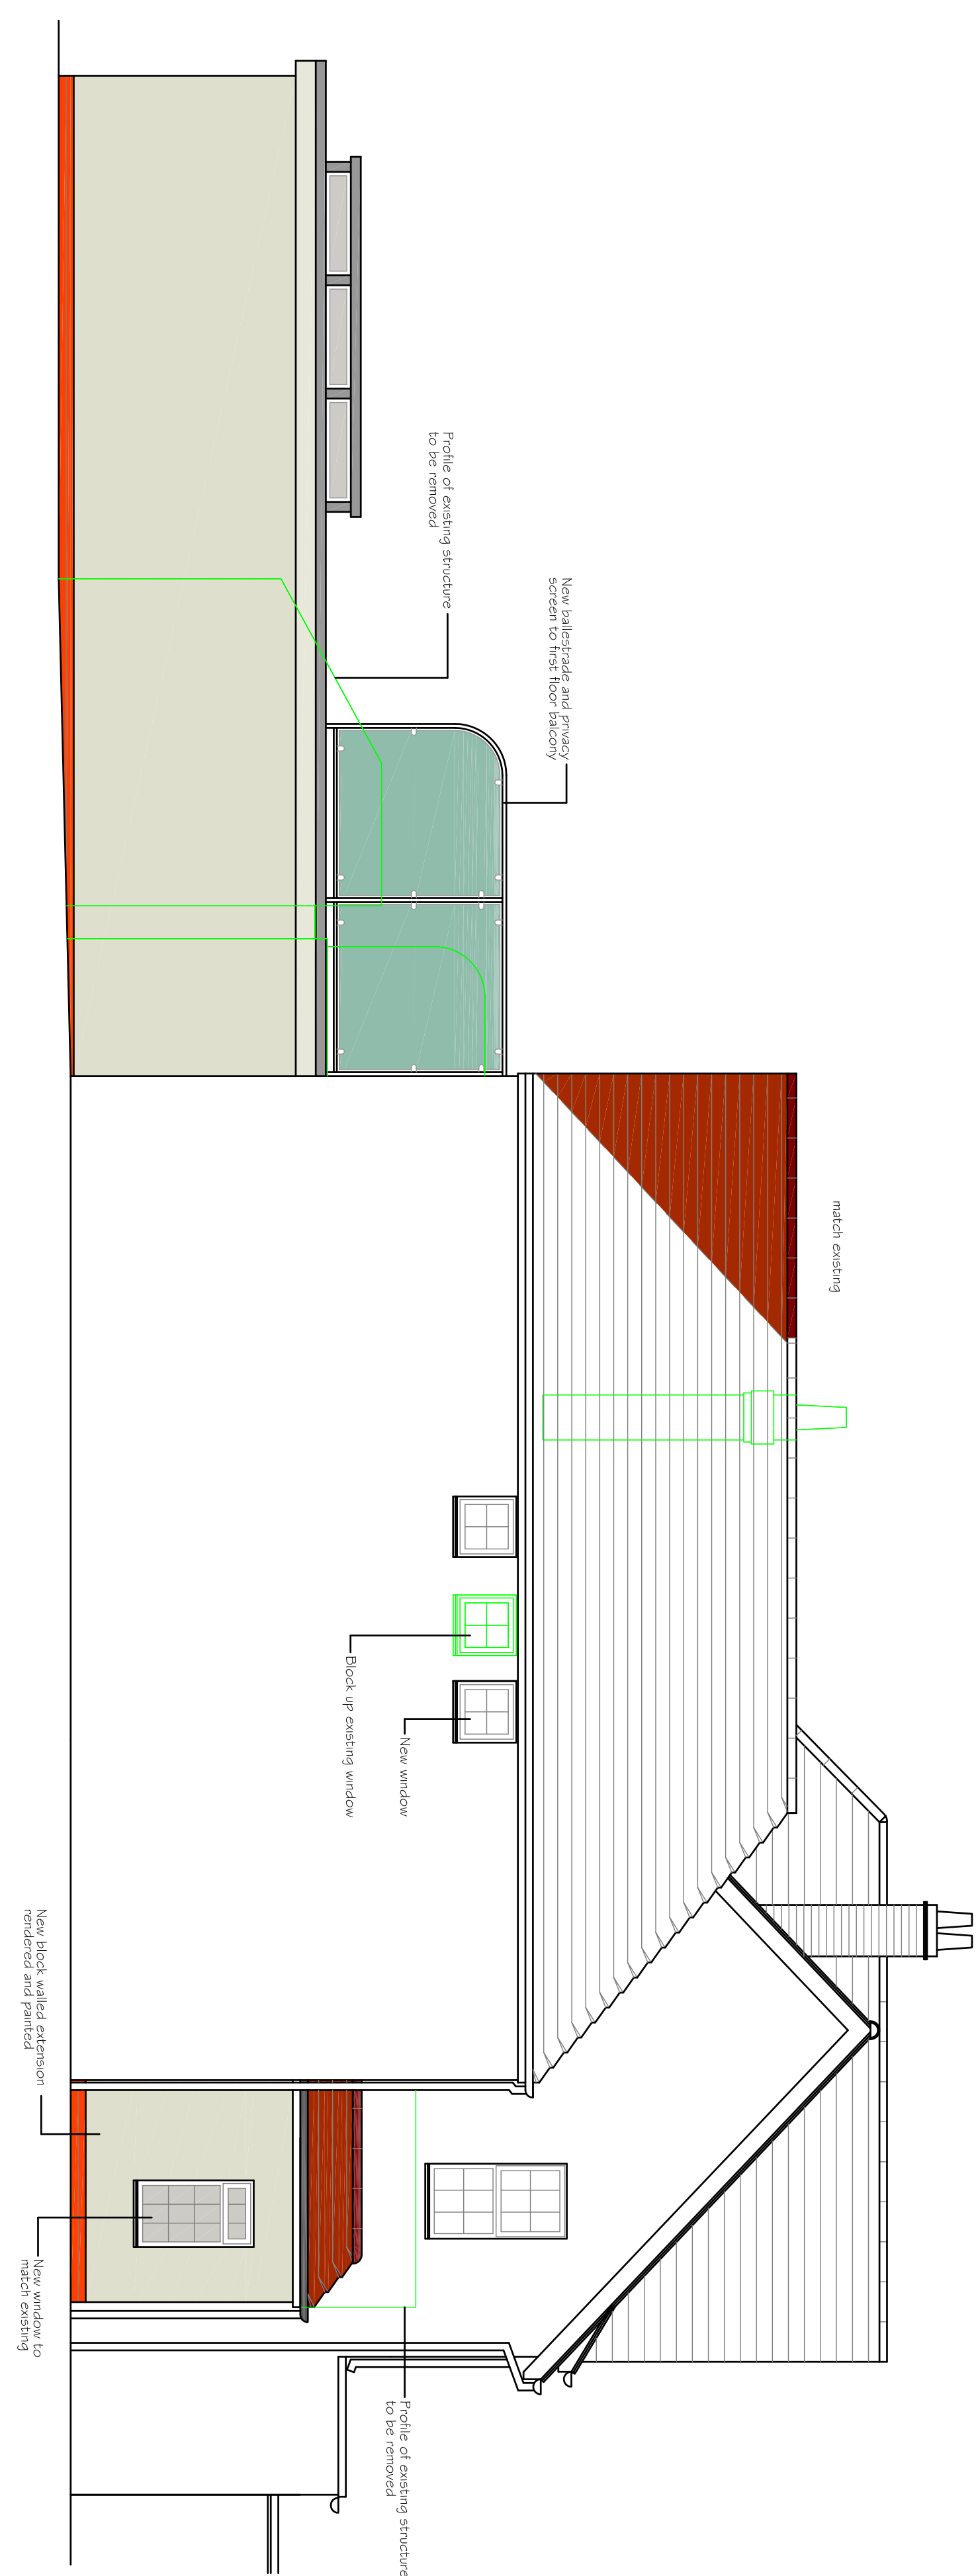
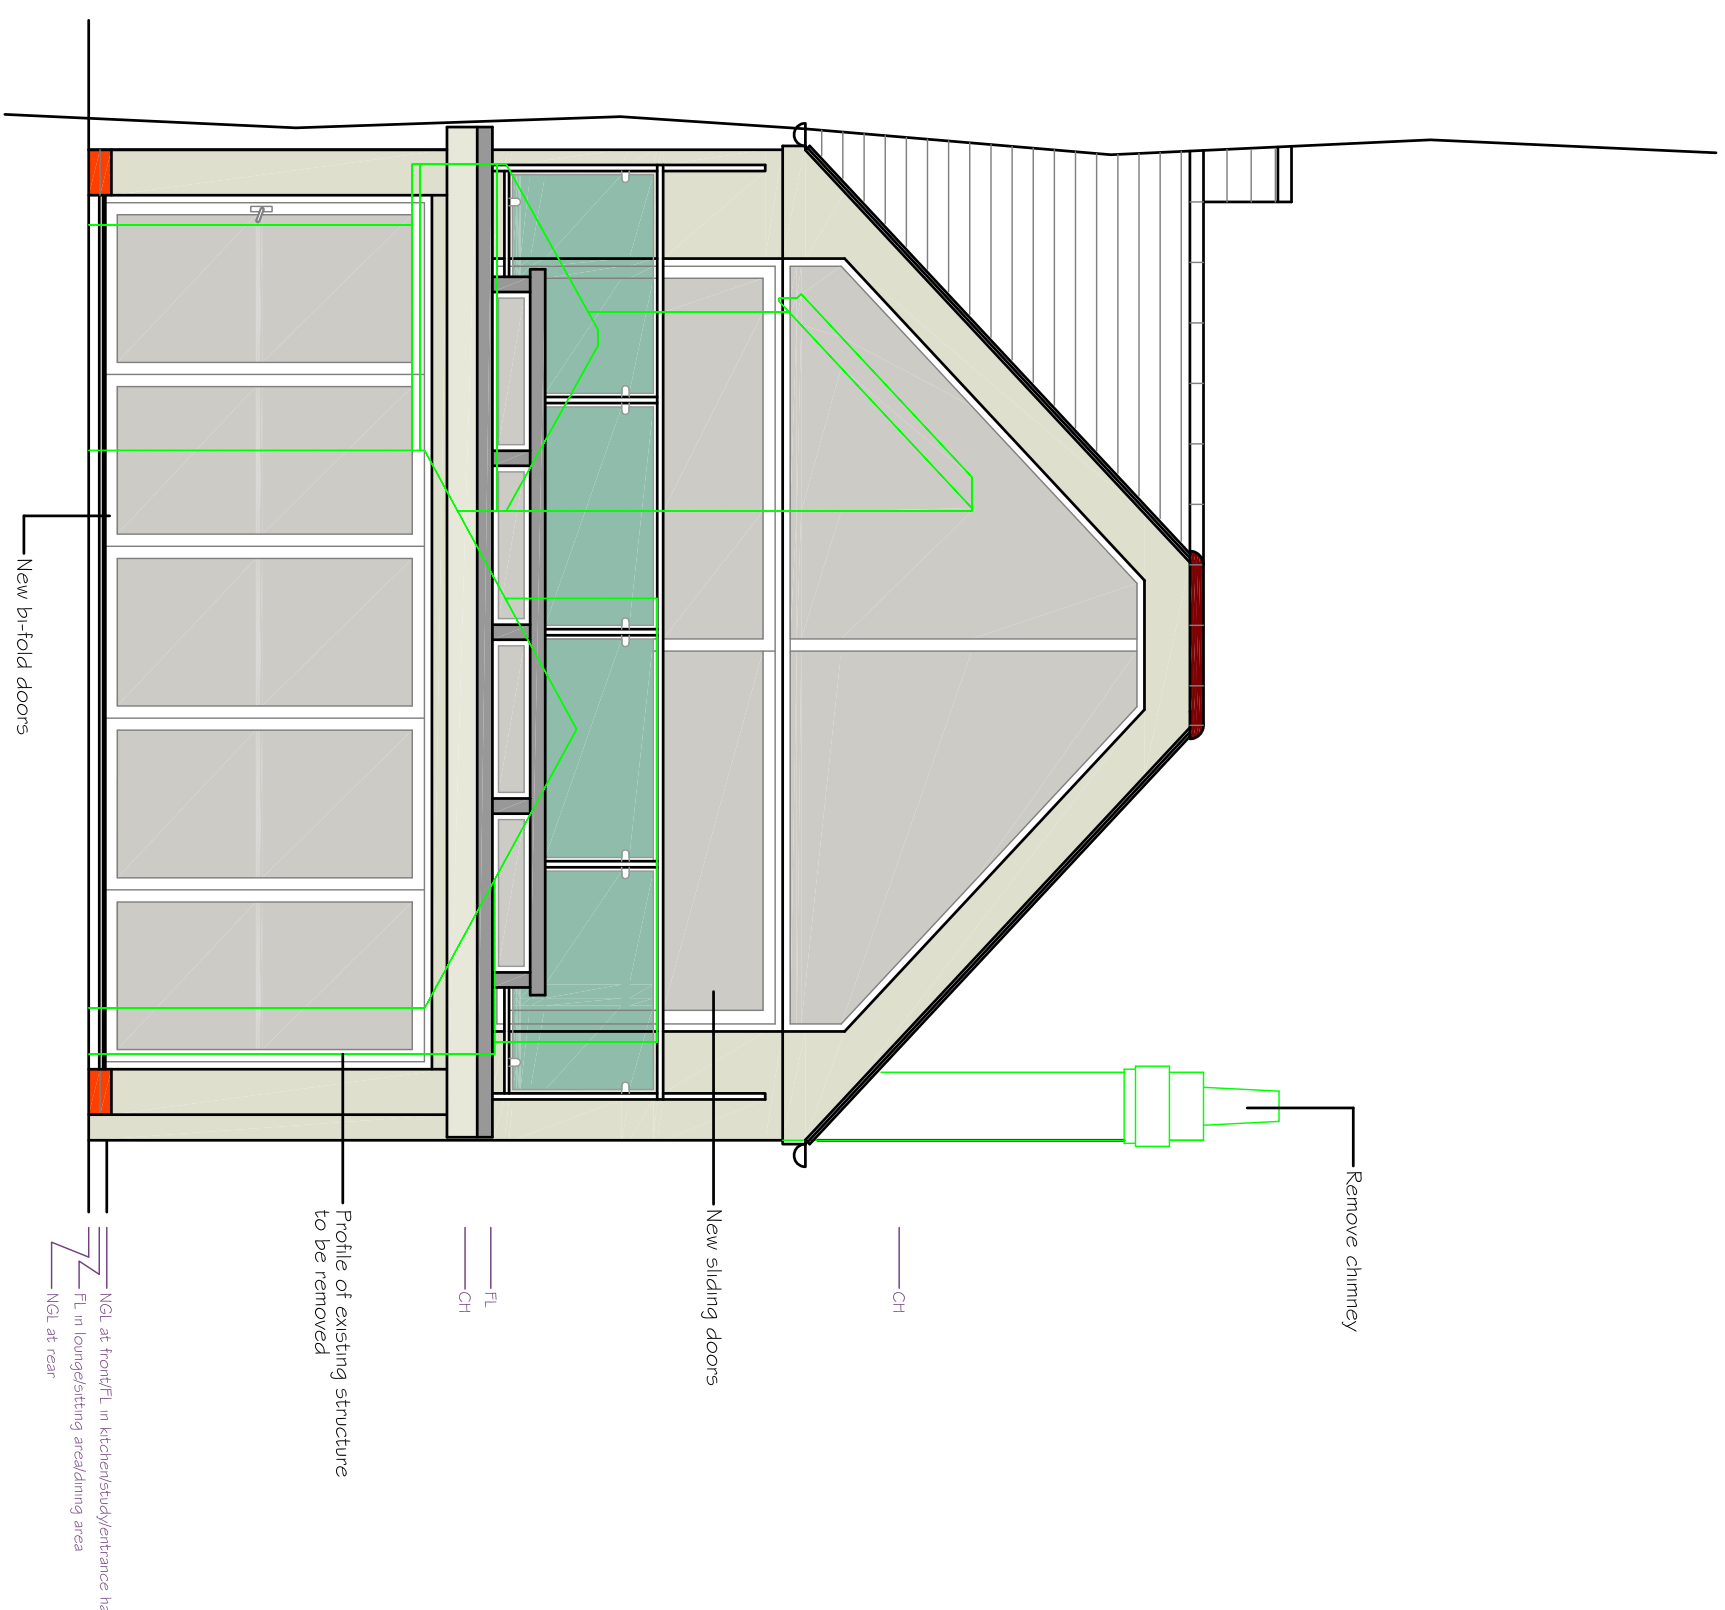
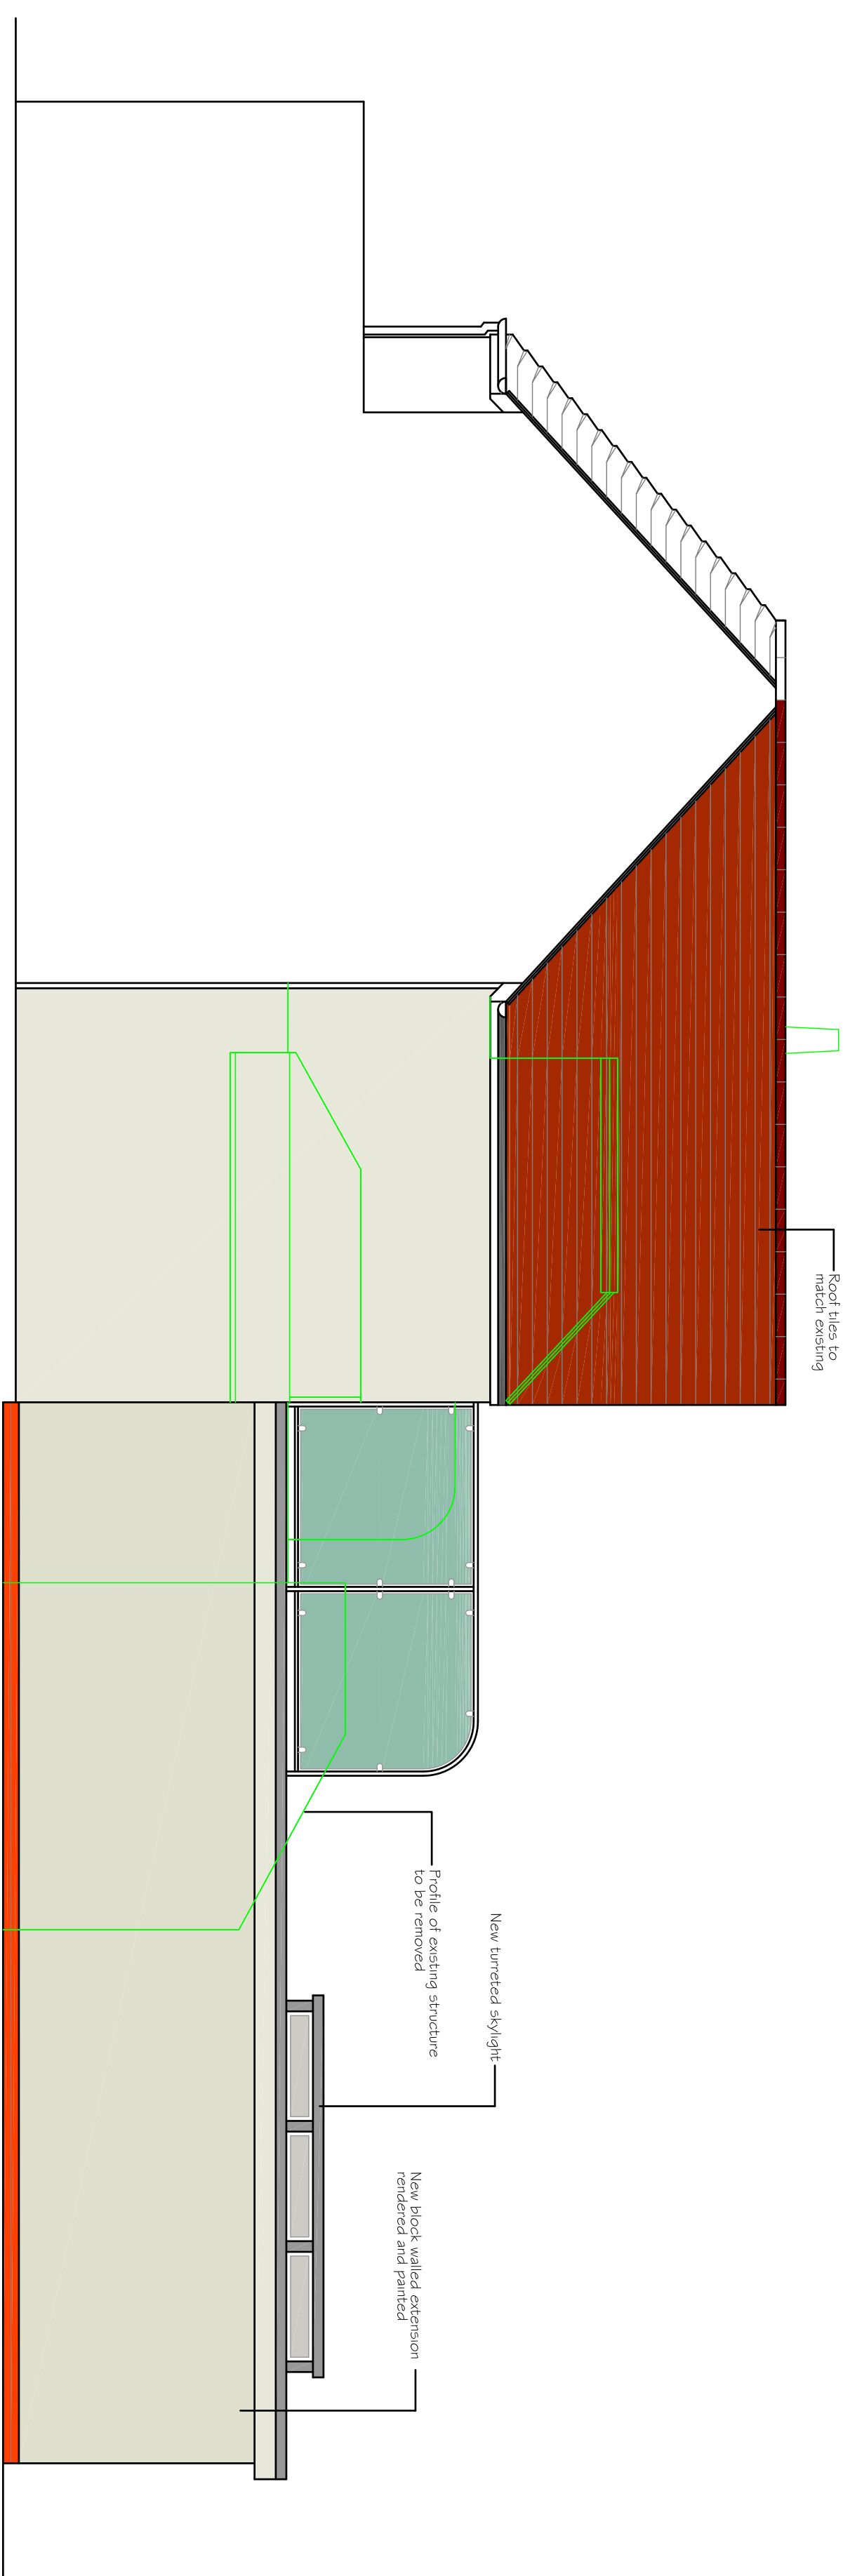
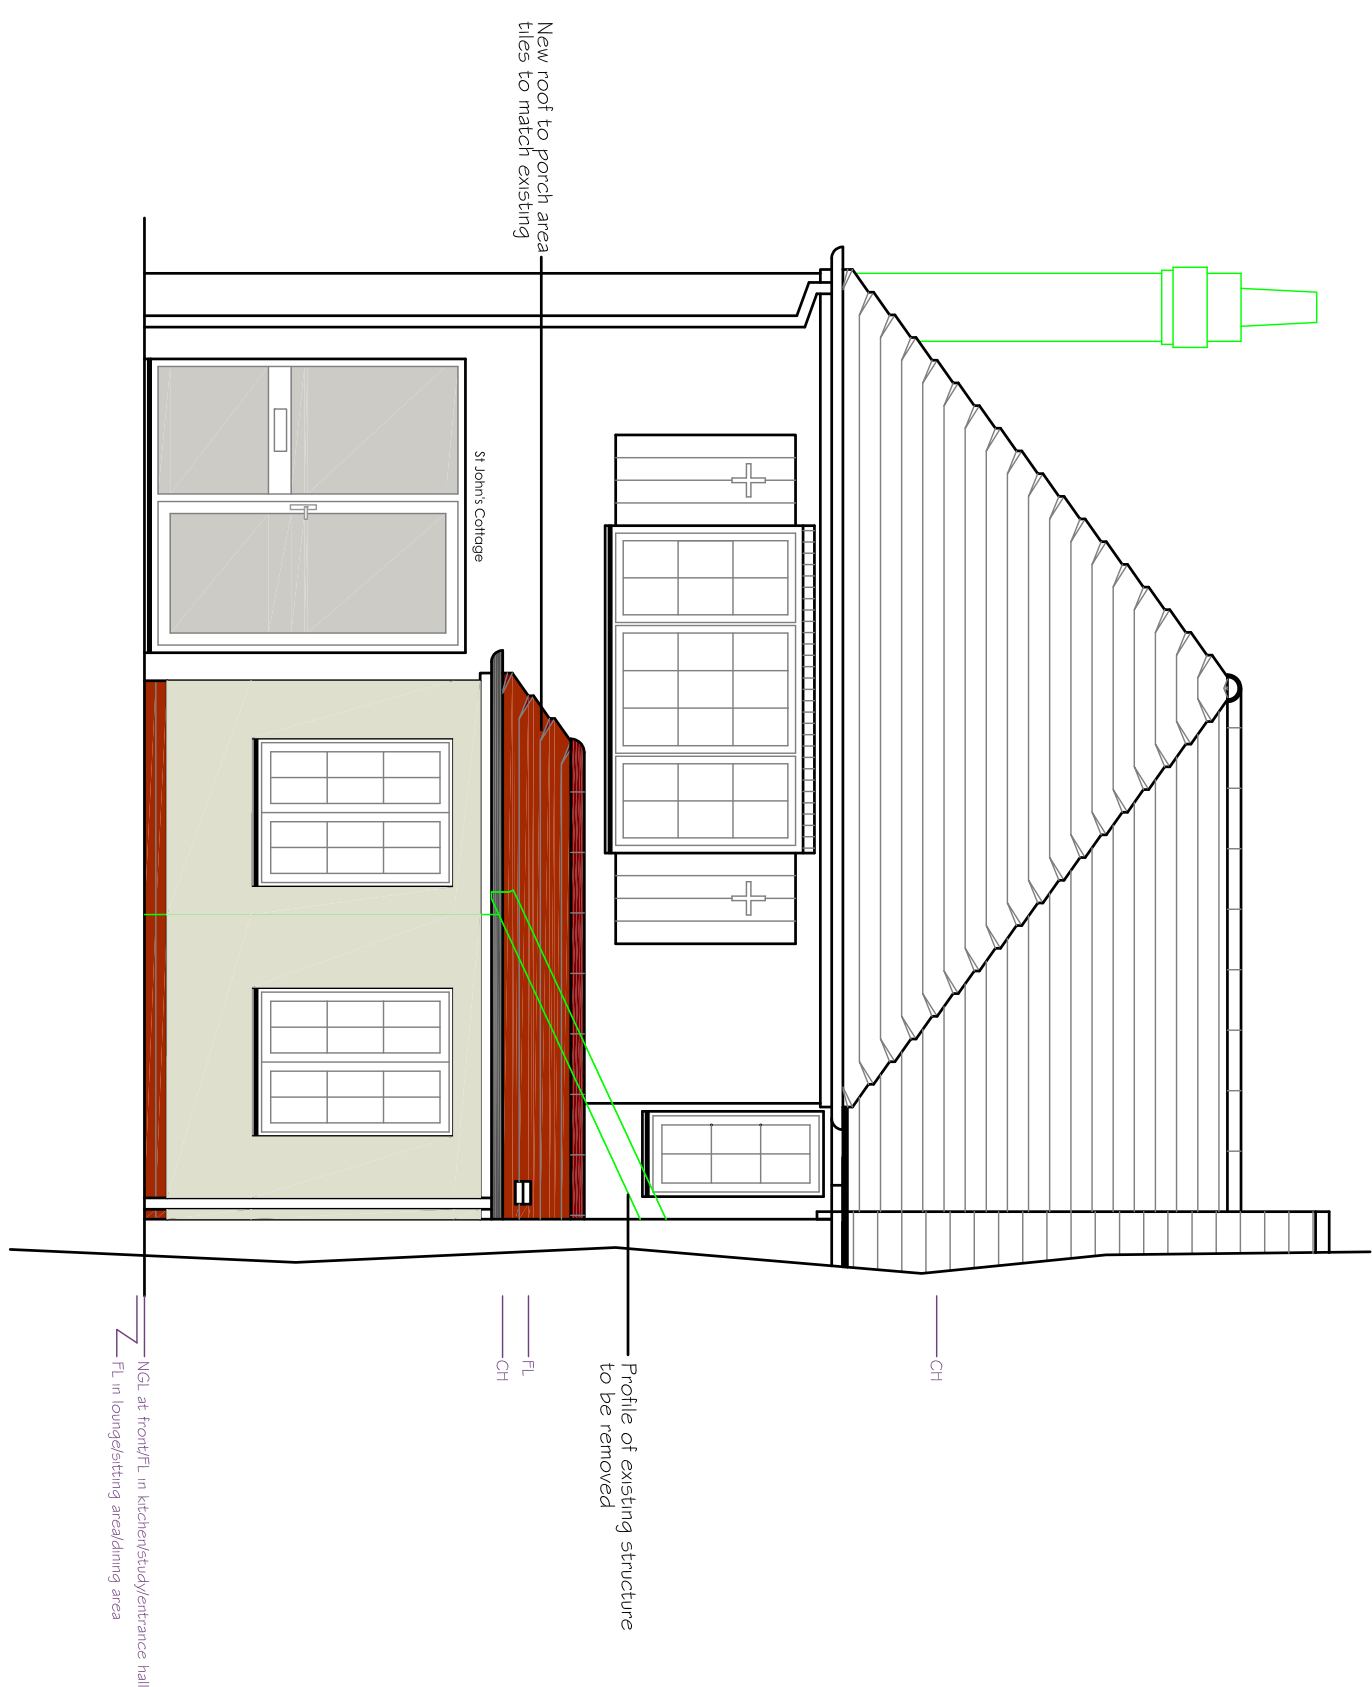


JOHAR DESTIGER	
65 Storrage Close North Reasted Bognor Regis West Sussex PO22 9NM	
Mr. C. Dictionton	06-19 54 14
2. Reception 1000321	22.06.2019 1000321
23. John Cottage South Strand West Sussex BN16 1NN	23.06.2019 1000321
24.06.2019 1000321	