
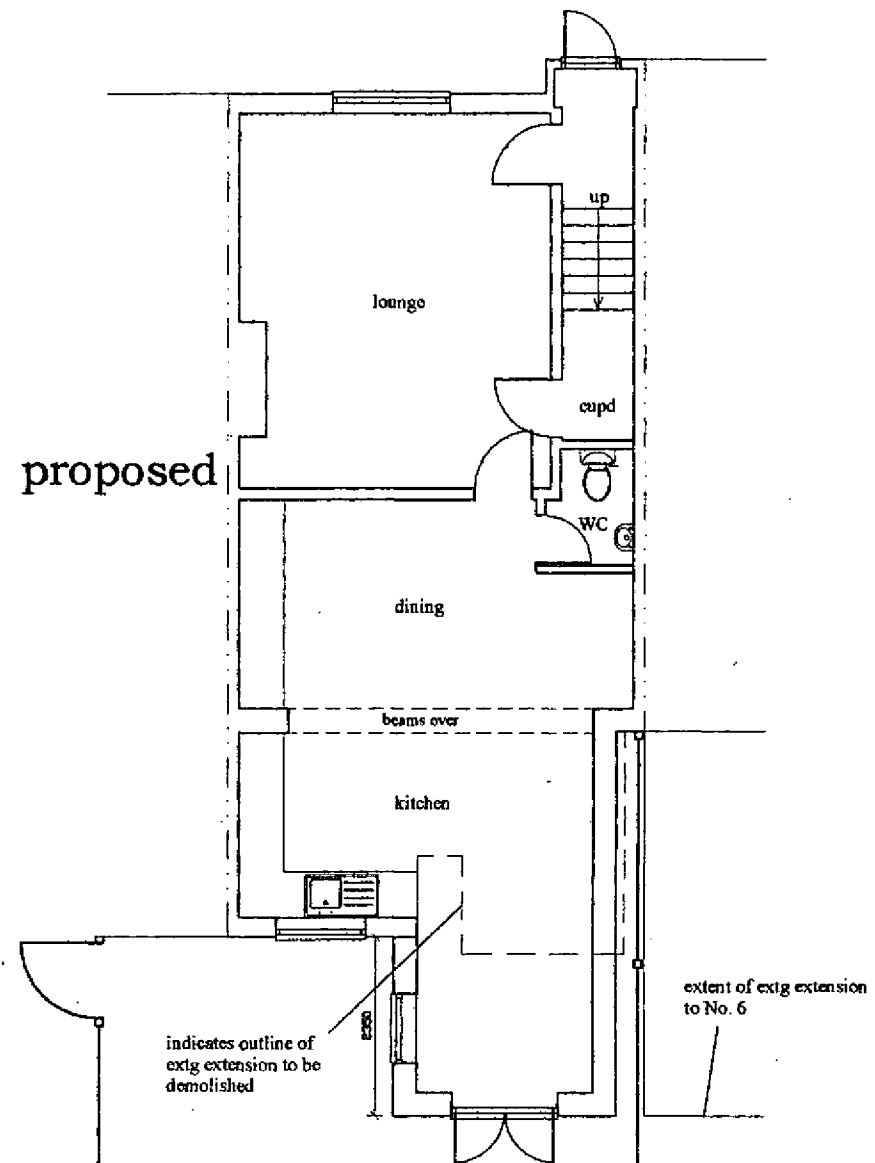


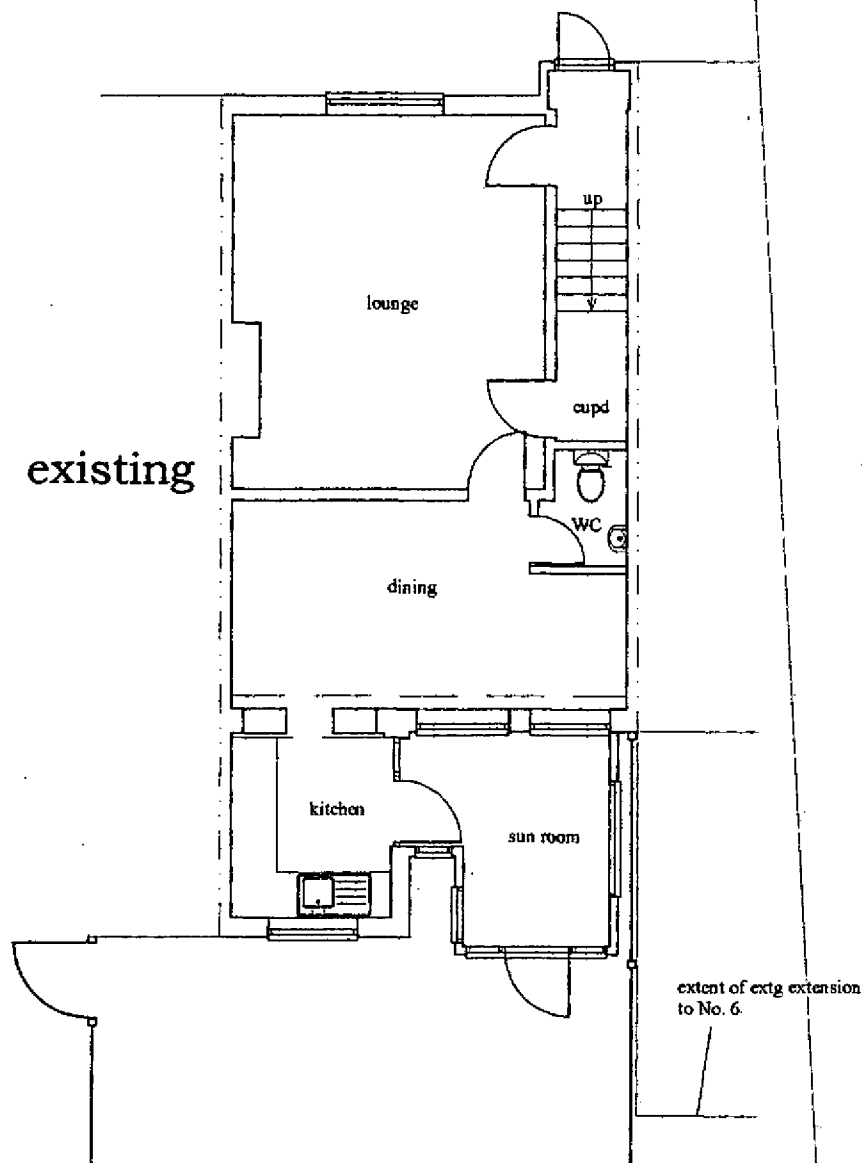

Client:
Mr W Chorley
7 Somerset Road
East Preston

Proposed work:
Single storey rear extension

Drg. title:
Existing & proposed ground floor plan

Drg. no:
CHORLEY 01

Scale:
1:100

Rev:
 Drawn:
06.09.10

Marlborough Designs (Sx) Ltd