

Proposed Site Signage



Item 1 - One Stop Fascia Sign

White dibond fascia panels with 5mm PMS 193c acrylic (conservation red) one|stop 380mm high pod.and individually routed text.
Letters mounted direct to fascia. Externally illuminated by existing overhead trough lights.
SIZE: 11118mm x 380mm H x 55mm D.

Item 2 - One Stop Fascia Sign

White dibond fascia panels with 5mm PMS 193c acrylic (conservation red) one|stop 380mm high pod.and individually routed text.
Letters mounted direct to fascia. Externally illuminated by existing overhead trough lights.
SIZE: 4658mm x 380mm H x 55mm D.

Item 3 - One Stop Fascia Sign

White dibond fascia panels with 5mm PMS 193c acrylic (conservation red) one|stop 380mm high pod.and individually routed text.
Letters mounted direct to fascia. Externally illuminated by existing overhead trough lights.
SIZE: 3990mm x 380mm H x 55mm D.

Item 4 - Shopfront Window Graphics Sign


Digitally printed window graphics internally applied to glazing. Full height graphics are required to block view to back of counter, cigarette gantry area, and back of house areas, half height graphics are required to block view to back of shelving and refrigeration units, and remainder of graphics are safety and site id related.
SIZE: Site specific.

Item 5 - Projecting Sign

Aluminium signcase finished White.
Vinyl lozenge, strip and texts applied to each side.
SIZE: 600mm W x 570mm H x 60mm D.
NOTE: Sign supplied and fitted by Post Office's signage supplier.

Item 6 - Lockable Poster Cases (4 no)


Lockable frame finished white to incorporate a clear face with digitally printed graphics retained inside.
SIZE: 508mm W x 762mm H x 30mm D.

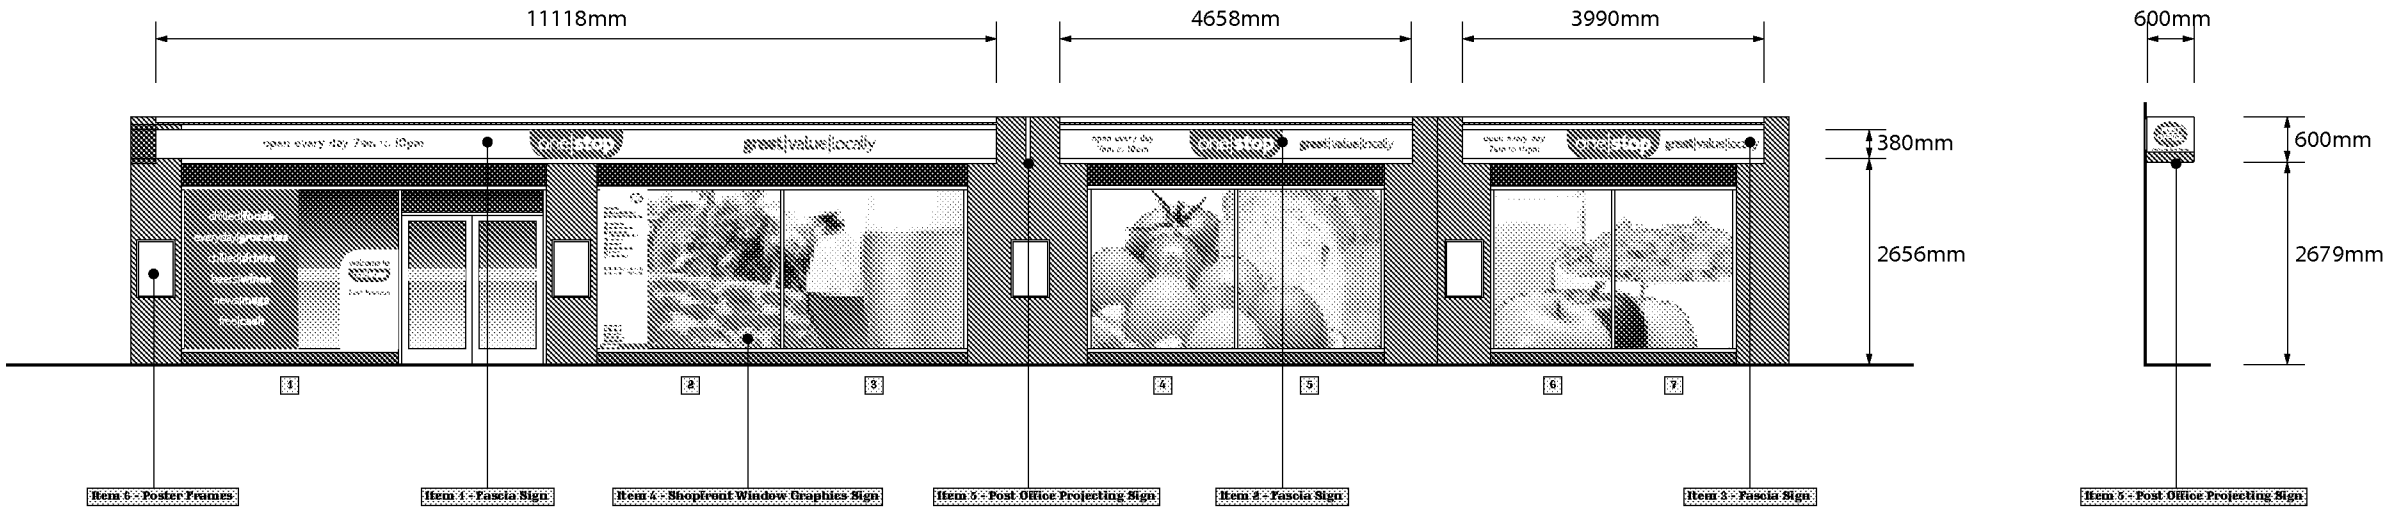

CLIENT	One Stop Stores	TITLE	Signage Proposal	REV	DATE	DESCRIPTION
STORE NAME	East Preston	DATE	02/09/2012	-	17/08/2012	Initial issue
EPOS CODE	1029	SCALE	1:100 @ A3	A	02/09/2012	Revised graphics
PROJ TYPE	Relaunch	DRAWN	AM	B	04/09/2012	Section thro' detail of o/head trough light
DRWG NO.	OSRL-East Preston	REV	B			

Proposed Site Signage

Ecolux (Scale 1:1)

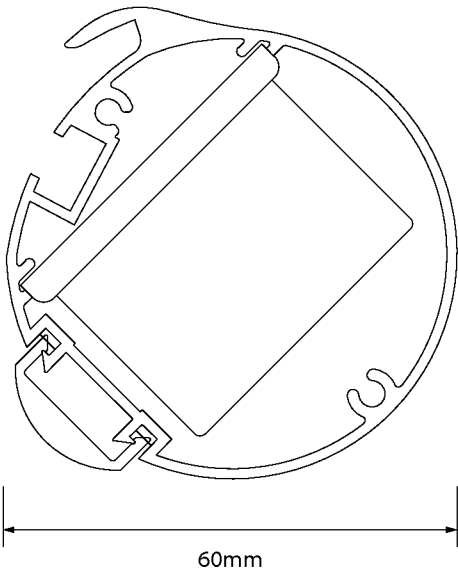

Light Fitting

Specially designed 60mm diameter aluminium extrusion supplied up to 6150mm lengths which can be joined together using cast aluminium connectors.

Die cast aluminium connectors.

Standard 300mm kwik fit brackets.

Clip in polycarbonate 90 dgree lens.

Casing sealed to IP64.

Technical Specification

LED Strip

Latest high lighting chip technology giving 85 lumens per watt output.

Over 1000 Lumens per metre LED output.

Only 12.5 watts per metre power consumption
75% energy saving compared to fluorescent.

24 volt input, less current, less voltage drop.

7000k pure white colour 140 dgree angle.

IP67 protected, 50,000 hours + lamp life.

2 Year Warranty.

Full CE certification and ROHS compliant.

Drivers

Epoxy encapsulated fully isolated case with IP67 protection.



Constant voltage design.

Short circuit, over current, over voltage protection.


100% full load burn-in test.

Full CE certification and 2 Year Warranty.

Fitted onto kwik release slide in gear trays.

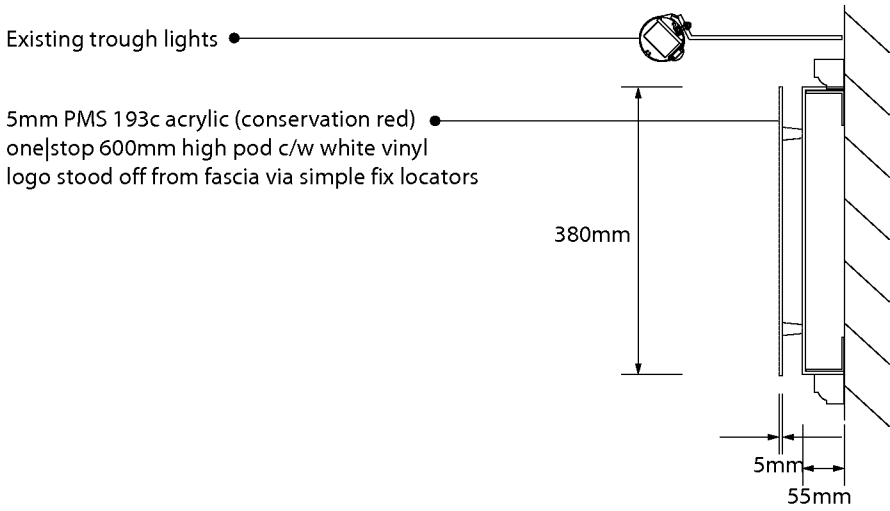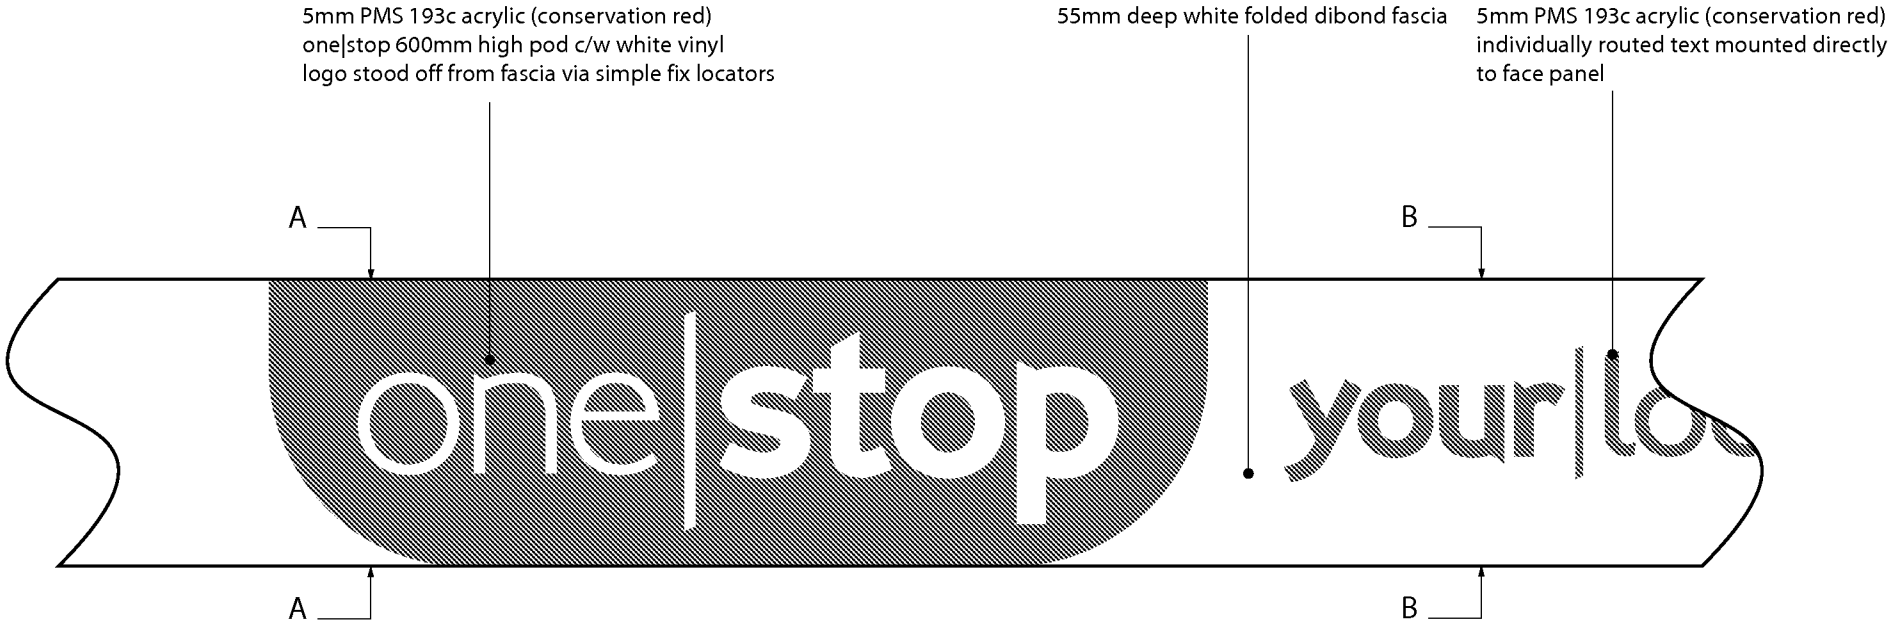

Section A-A

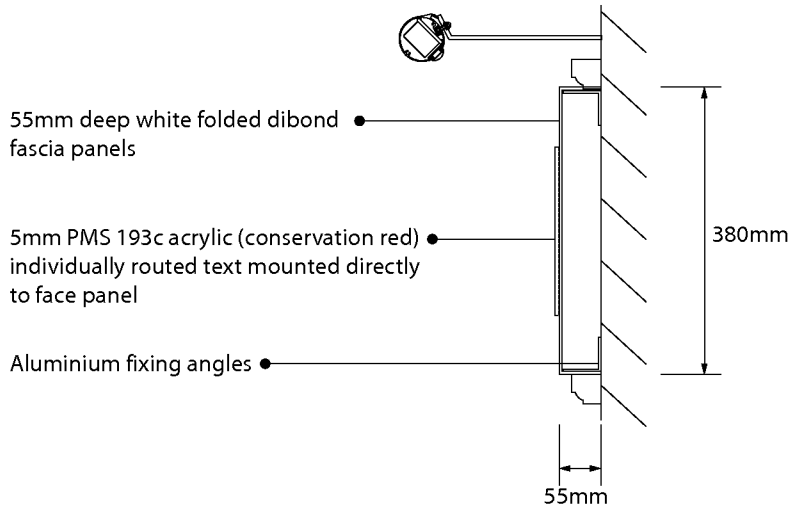

Section B-B



Unit 7 Fulcrum One, Solent Way, Whiteley, Hants PO15 7FE Tel: 0845 8722 870 Fax: 0845 8722 871 Web: www.innovatesigns.co.uk Email: info@innovatesigns.co.uk	CLIENT	One Stop Stores	TITLE	Signage Proposal	REV	DATE	DESCRIPTION	This drawing is for approval purposes. Please check all details noted on the drawing including spelling, and provide written confirmation of your approval to the Innovate Signs project manager. Once approved production will commence based on the approved drawing. Any changes made after production has begun will incur an additional cost.
	STORE NAME	East Preston	DATE	02/09/2012	-	17/08/2012	Initial issue	
	EPOS CODE	1029	SCALE	1:10 @ A3	A	02/09/2012	Revised graphics	
	PROJ TYPE	Relaunch	DRAWN	AM	B	04/09/2012	Section thro' detail of o/head trough light	
	DRWG NO.	OSRL-East Preston	REV	B				