



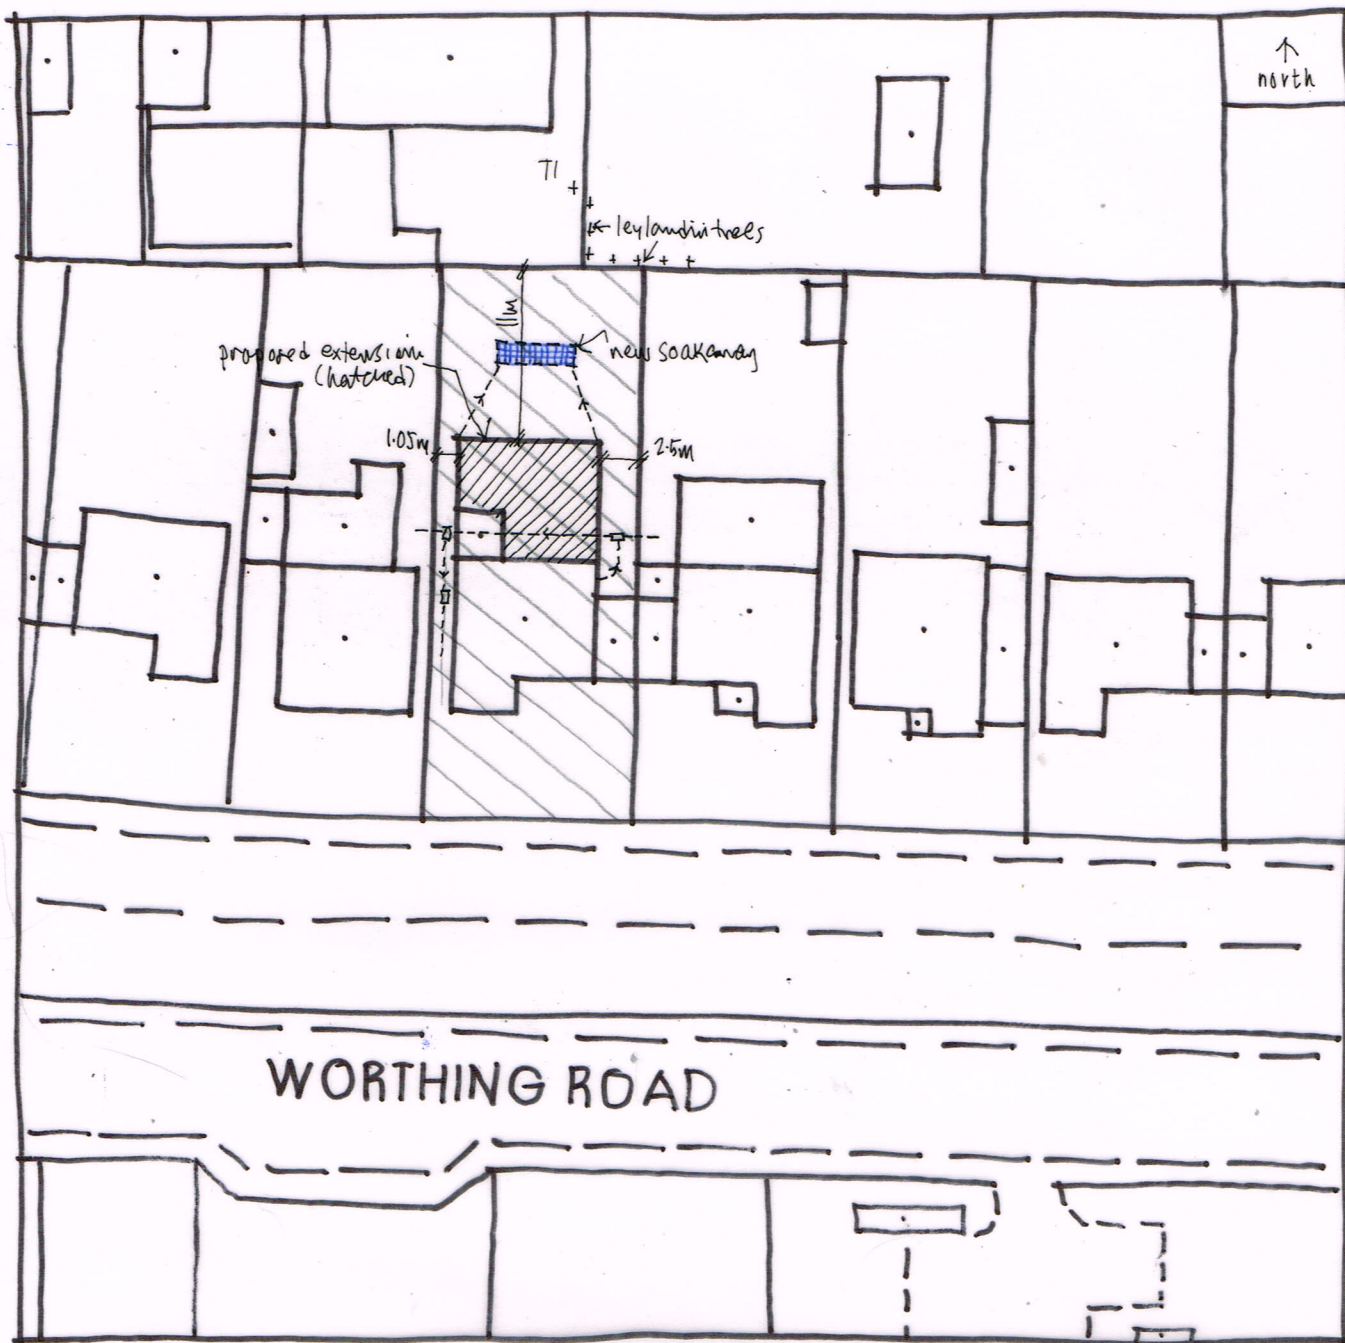


SITE PLAN 1:500 @ A4

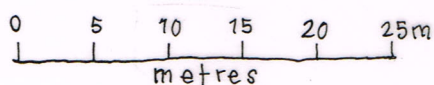

TREE SCHEDULE

T1 : sycamore
T2 - T7 : leylandii

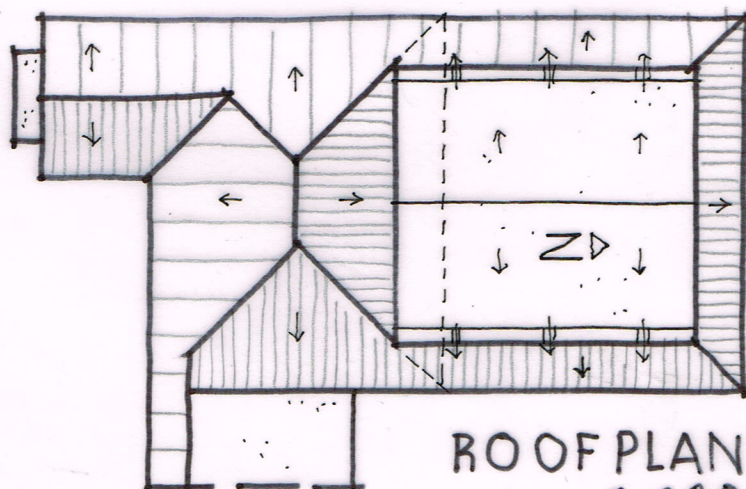

ROOF PLAN
1:200

Wayne Gander MCIAT
Architectural Technologist
98 Durrington Lane, Worthing
West Sussex BN13 2RQ
E : waynegander08@gmail.com