




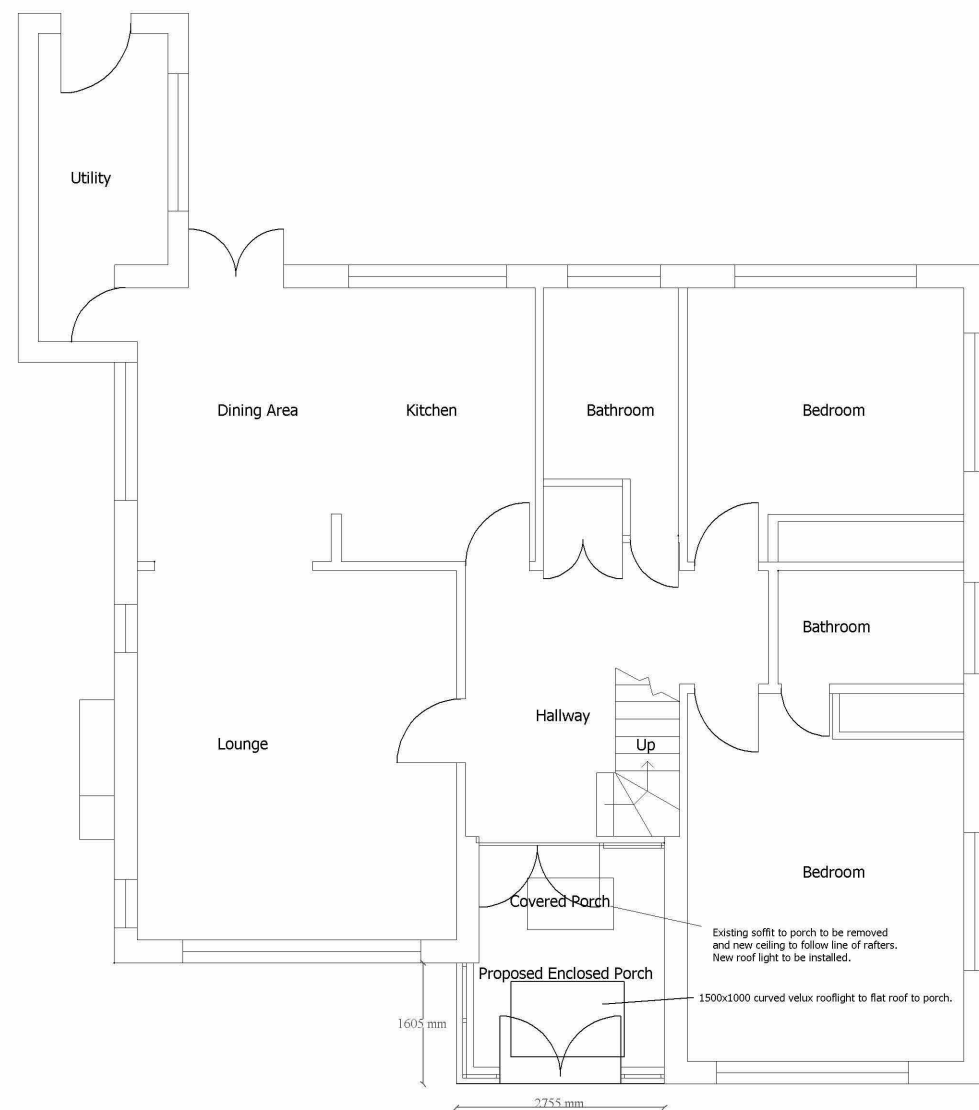


Proposed Ground Floor Layout

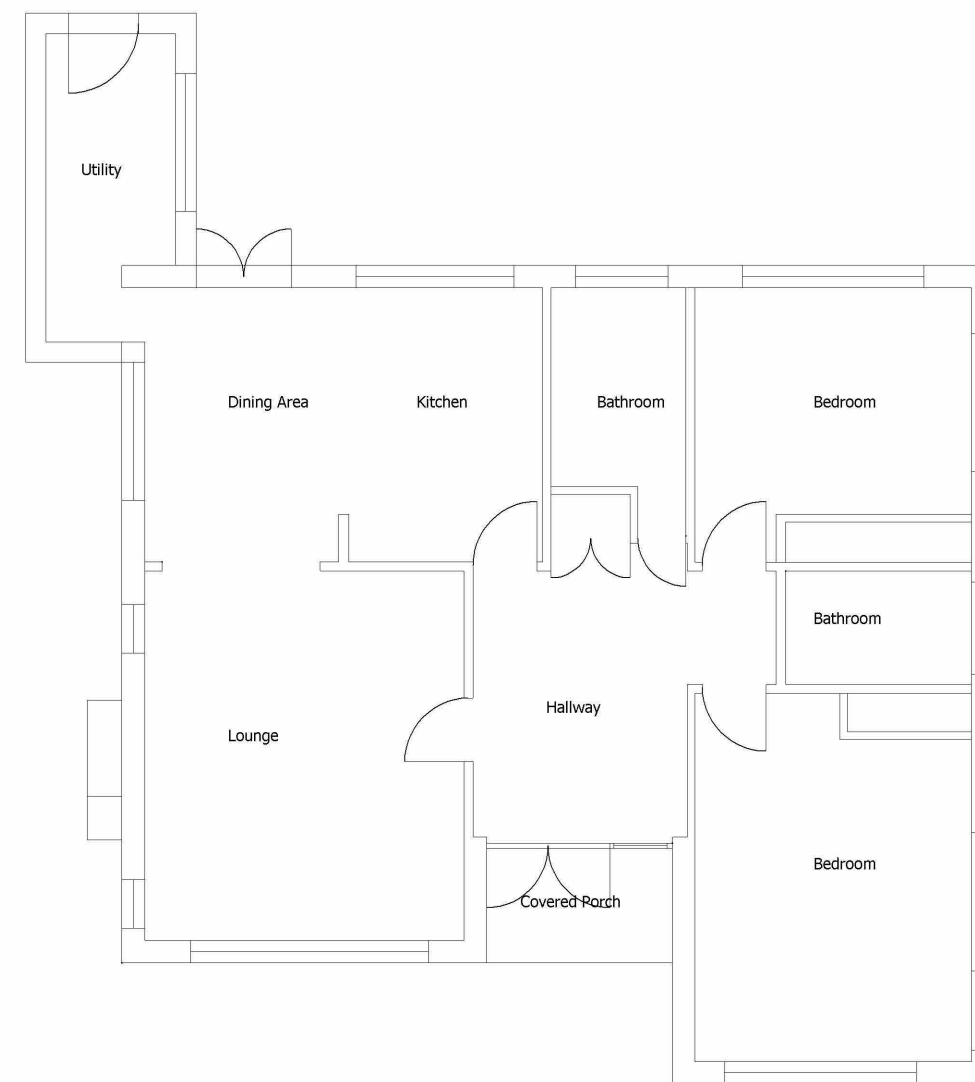

Existing Ground Floor Layout

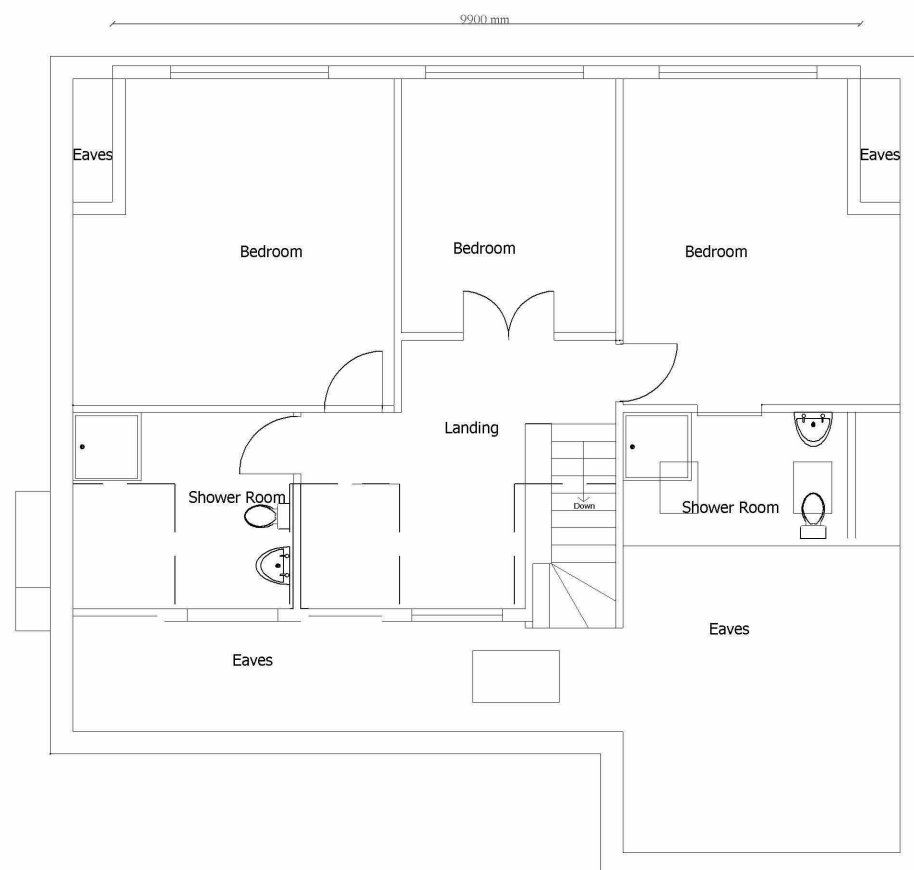

Proposed First Floor Layout

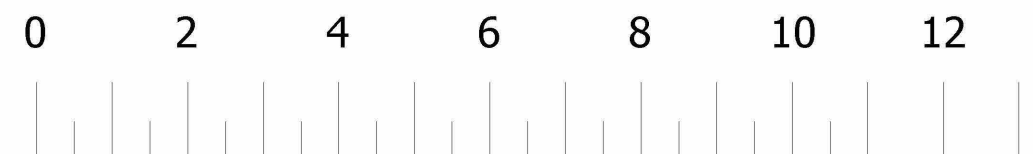

Metres

9 Greenways Crescent
Ferring, BN12 5EF
Existing and Proposed Floor Plans
Scale 1:100 @ A3
Rev: A-Doors to porch