


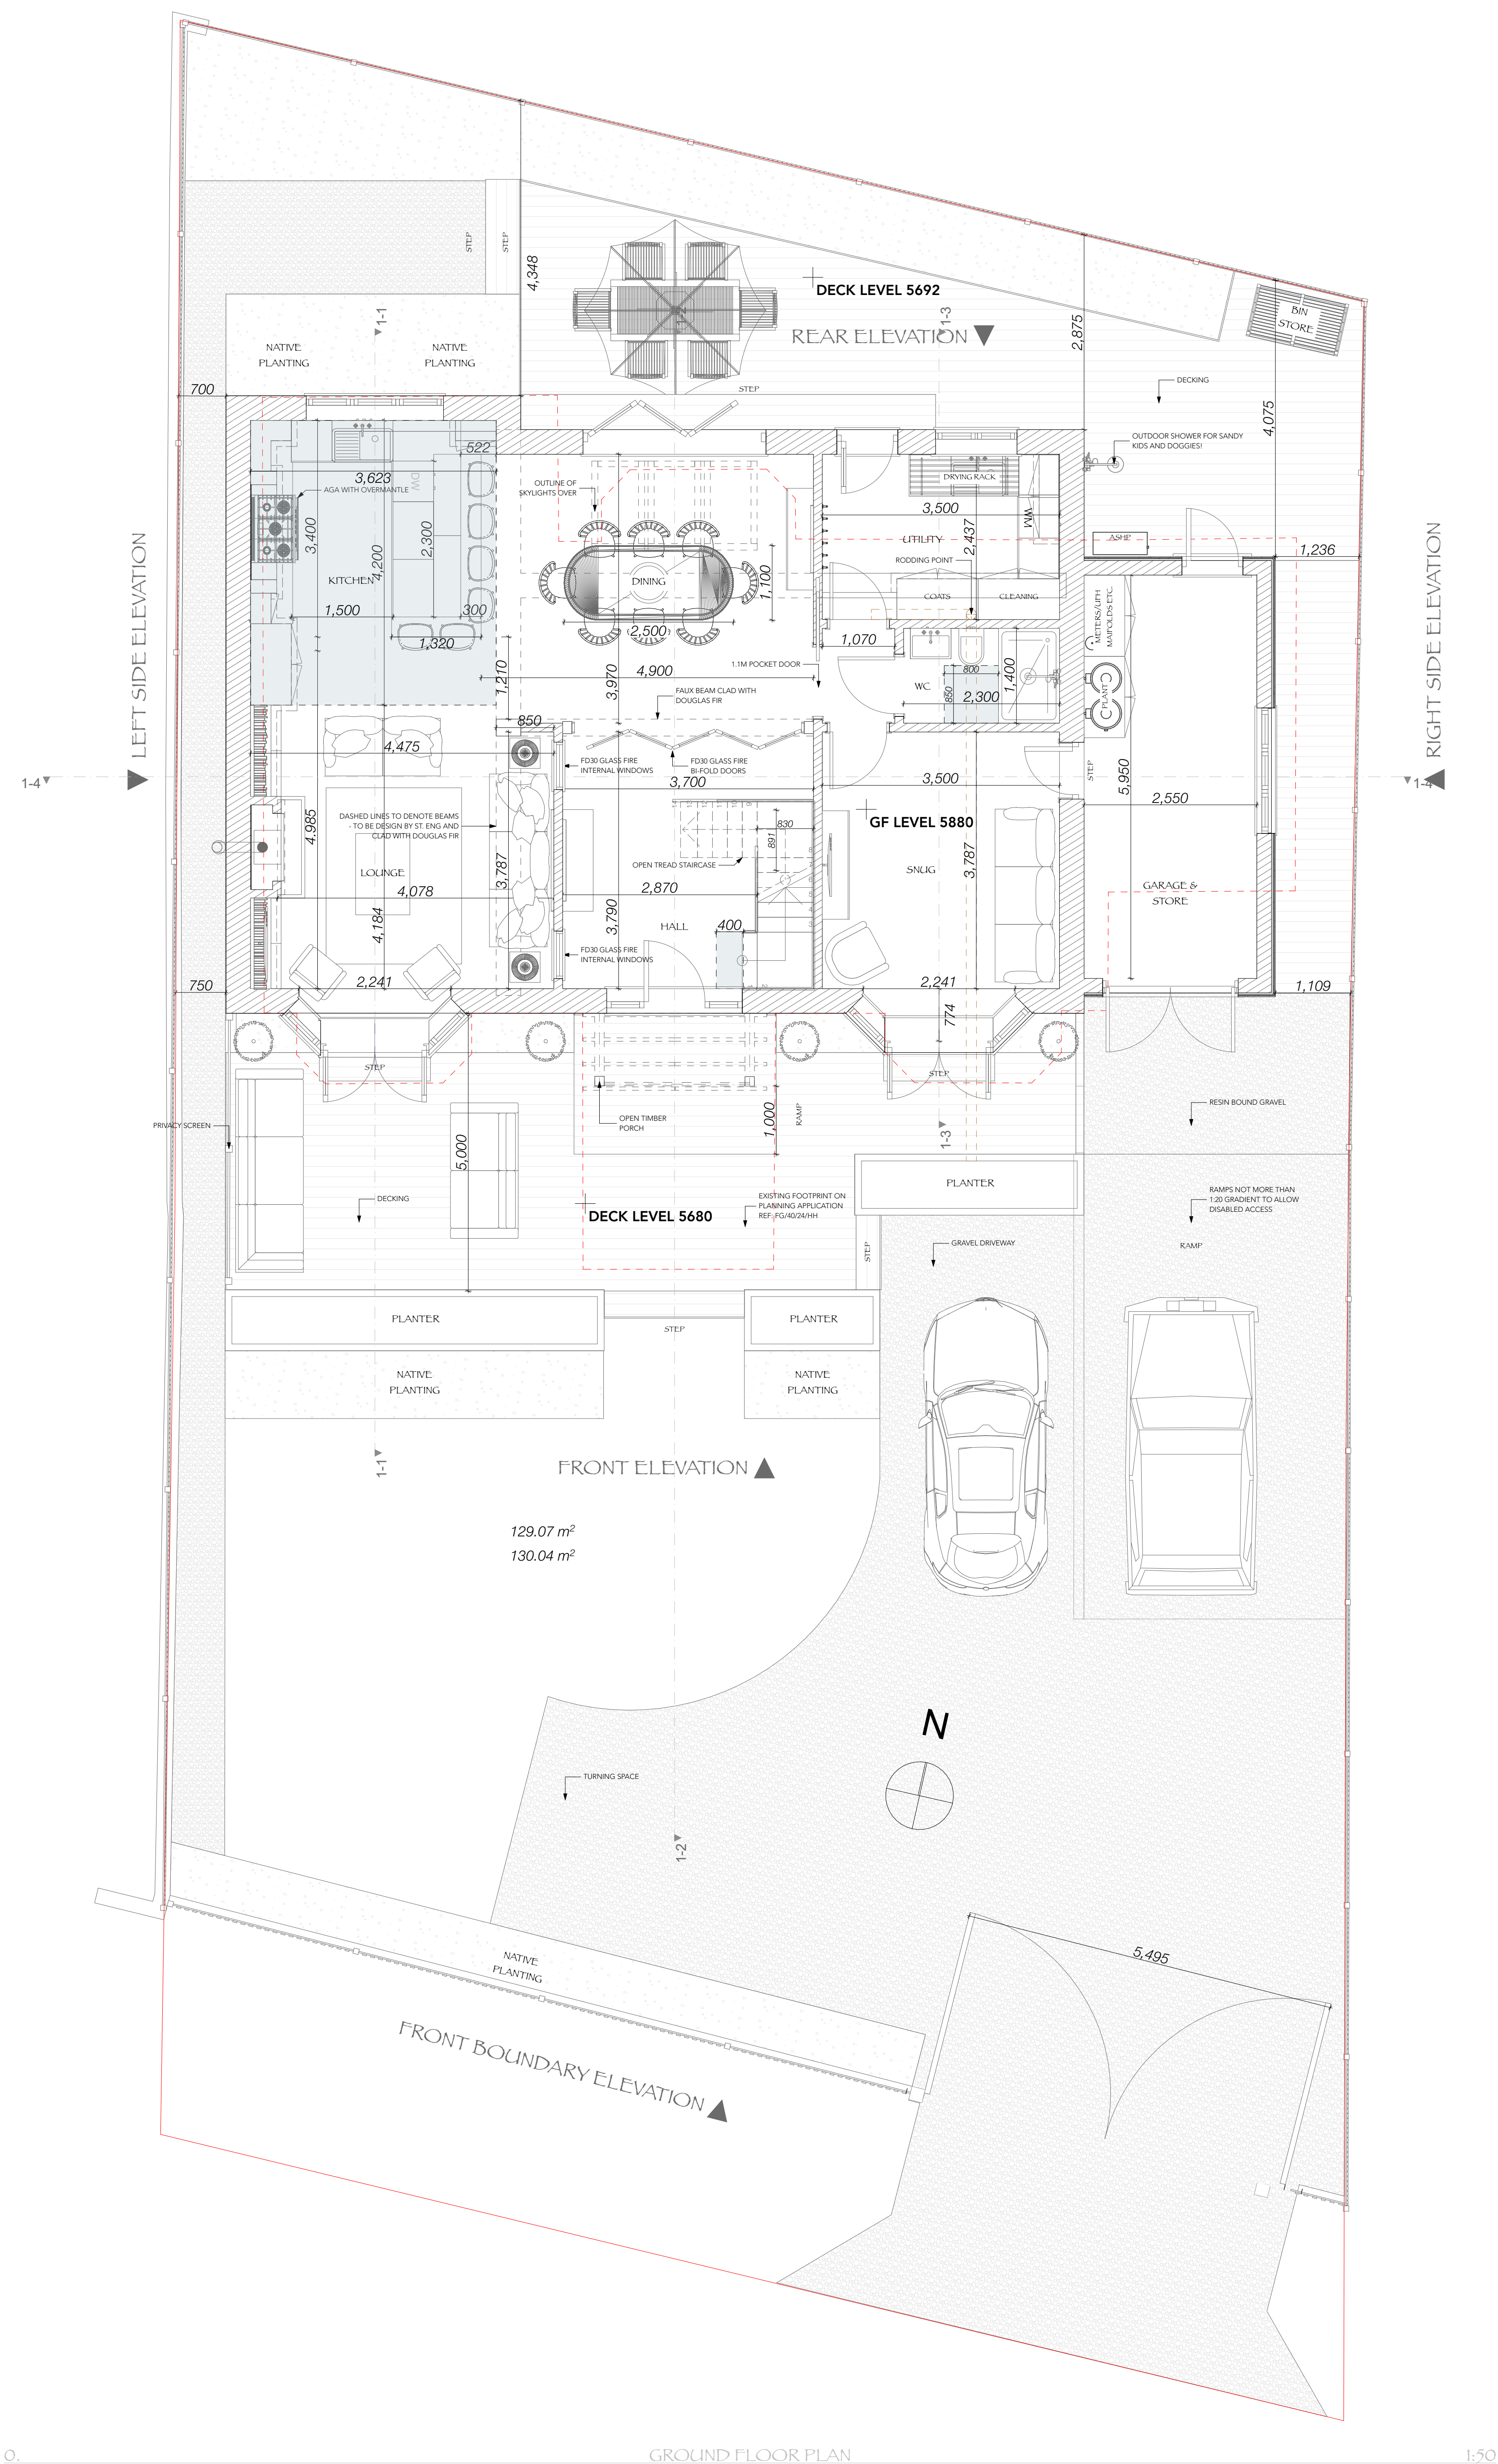

PROJECT NO. 2507
DWG NO. 2507.01 FP REV A