



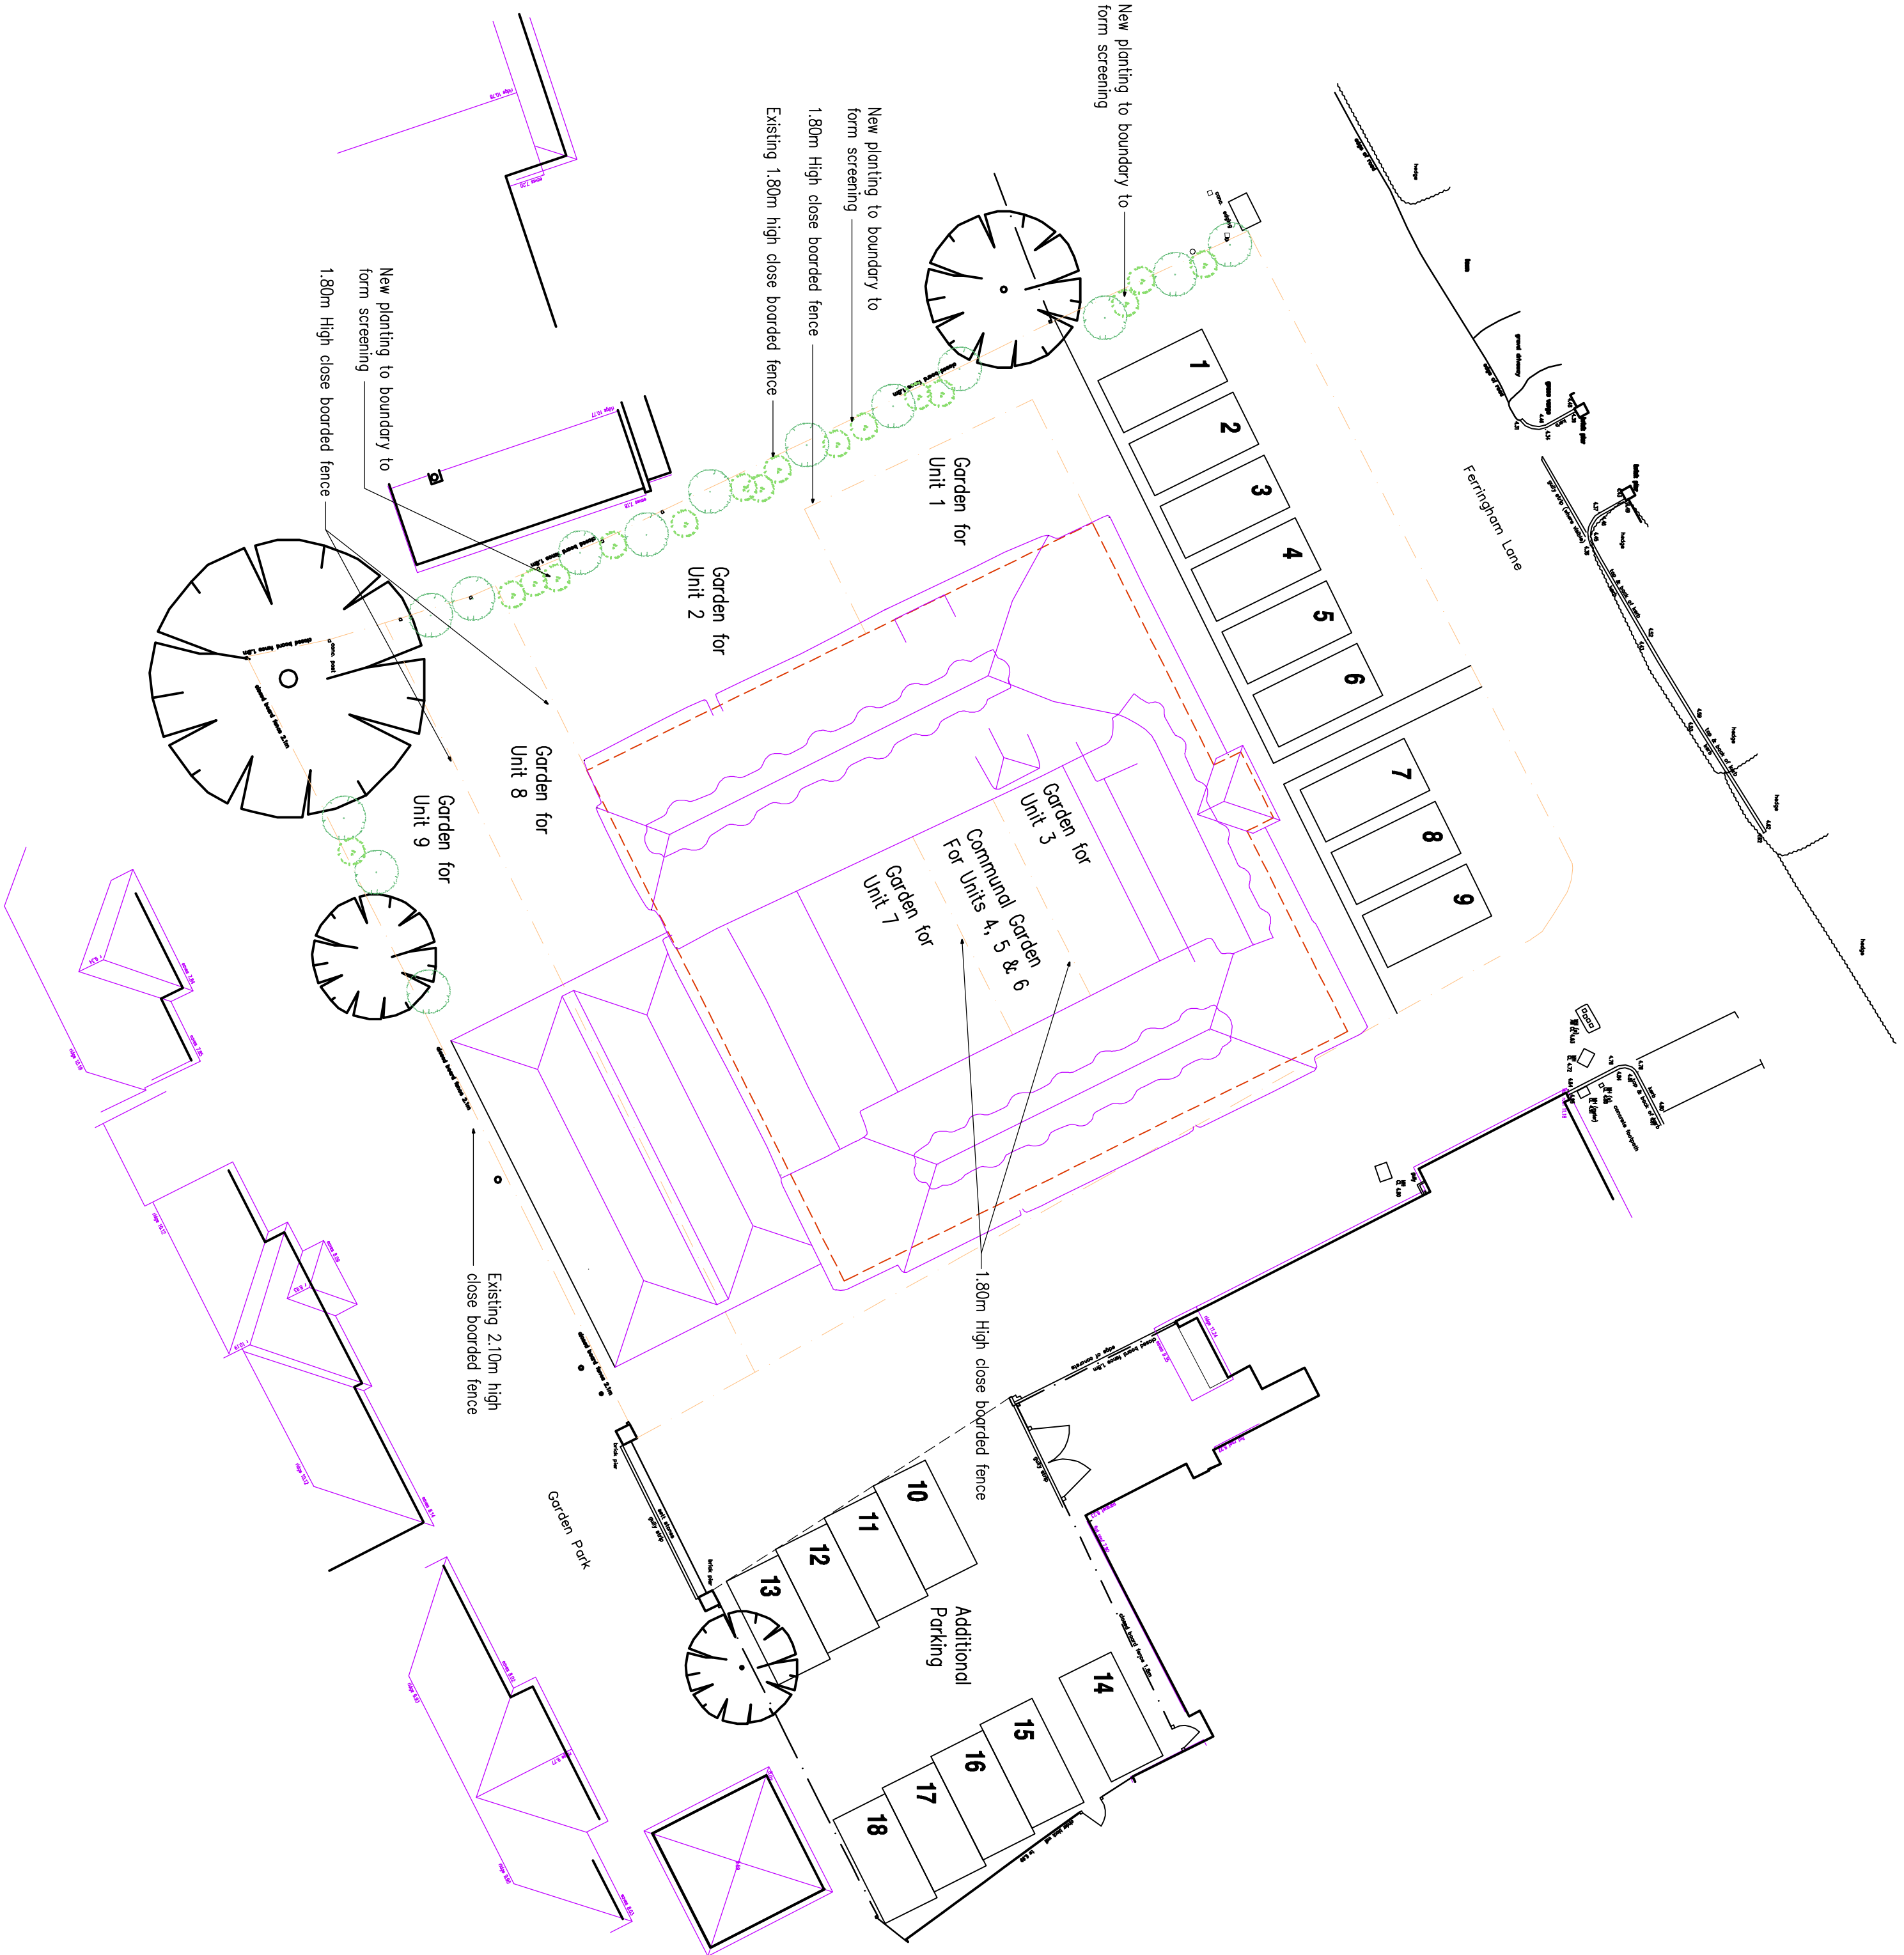



Proposed Landscaping Plan

1:200

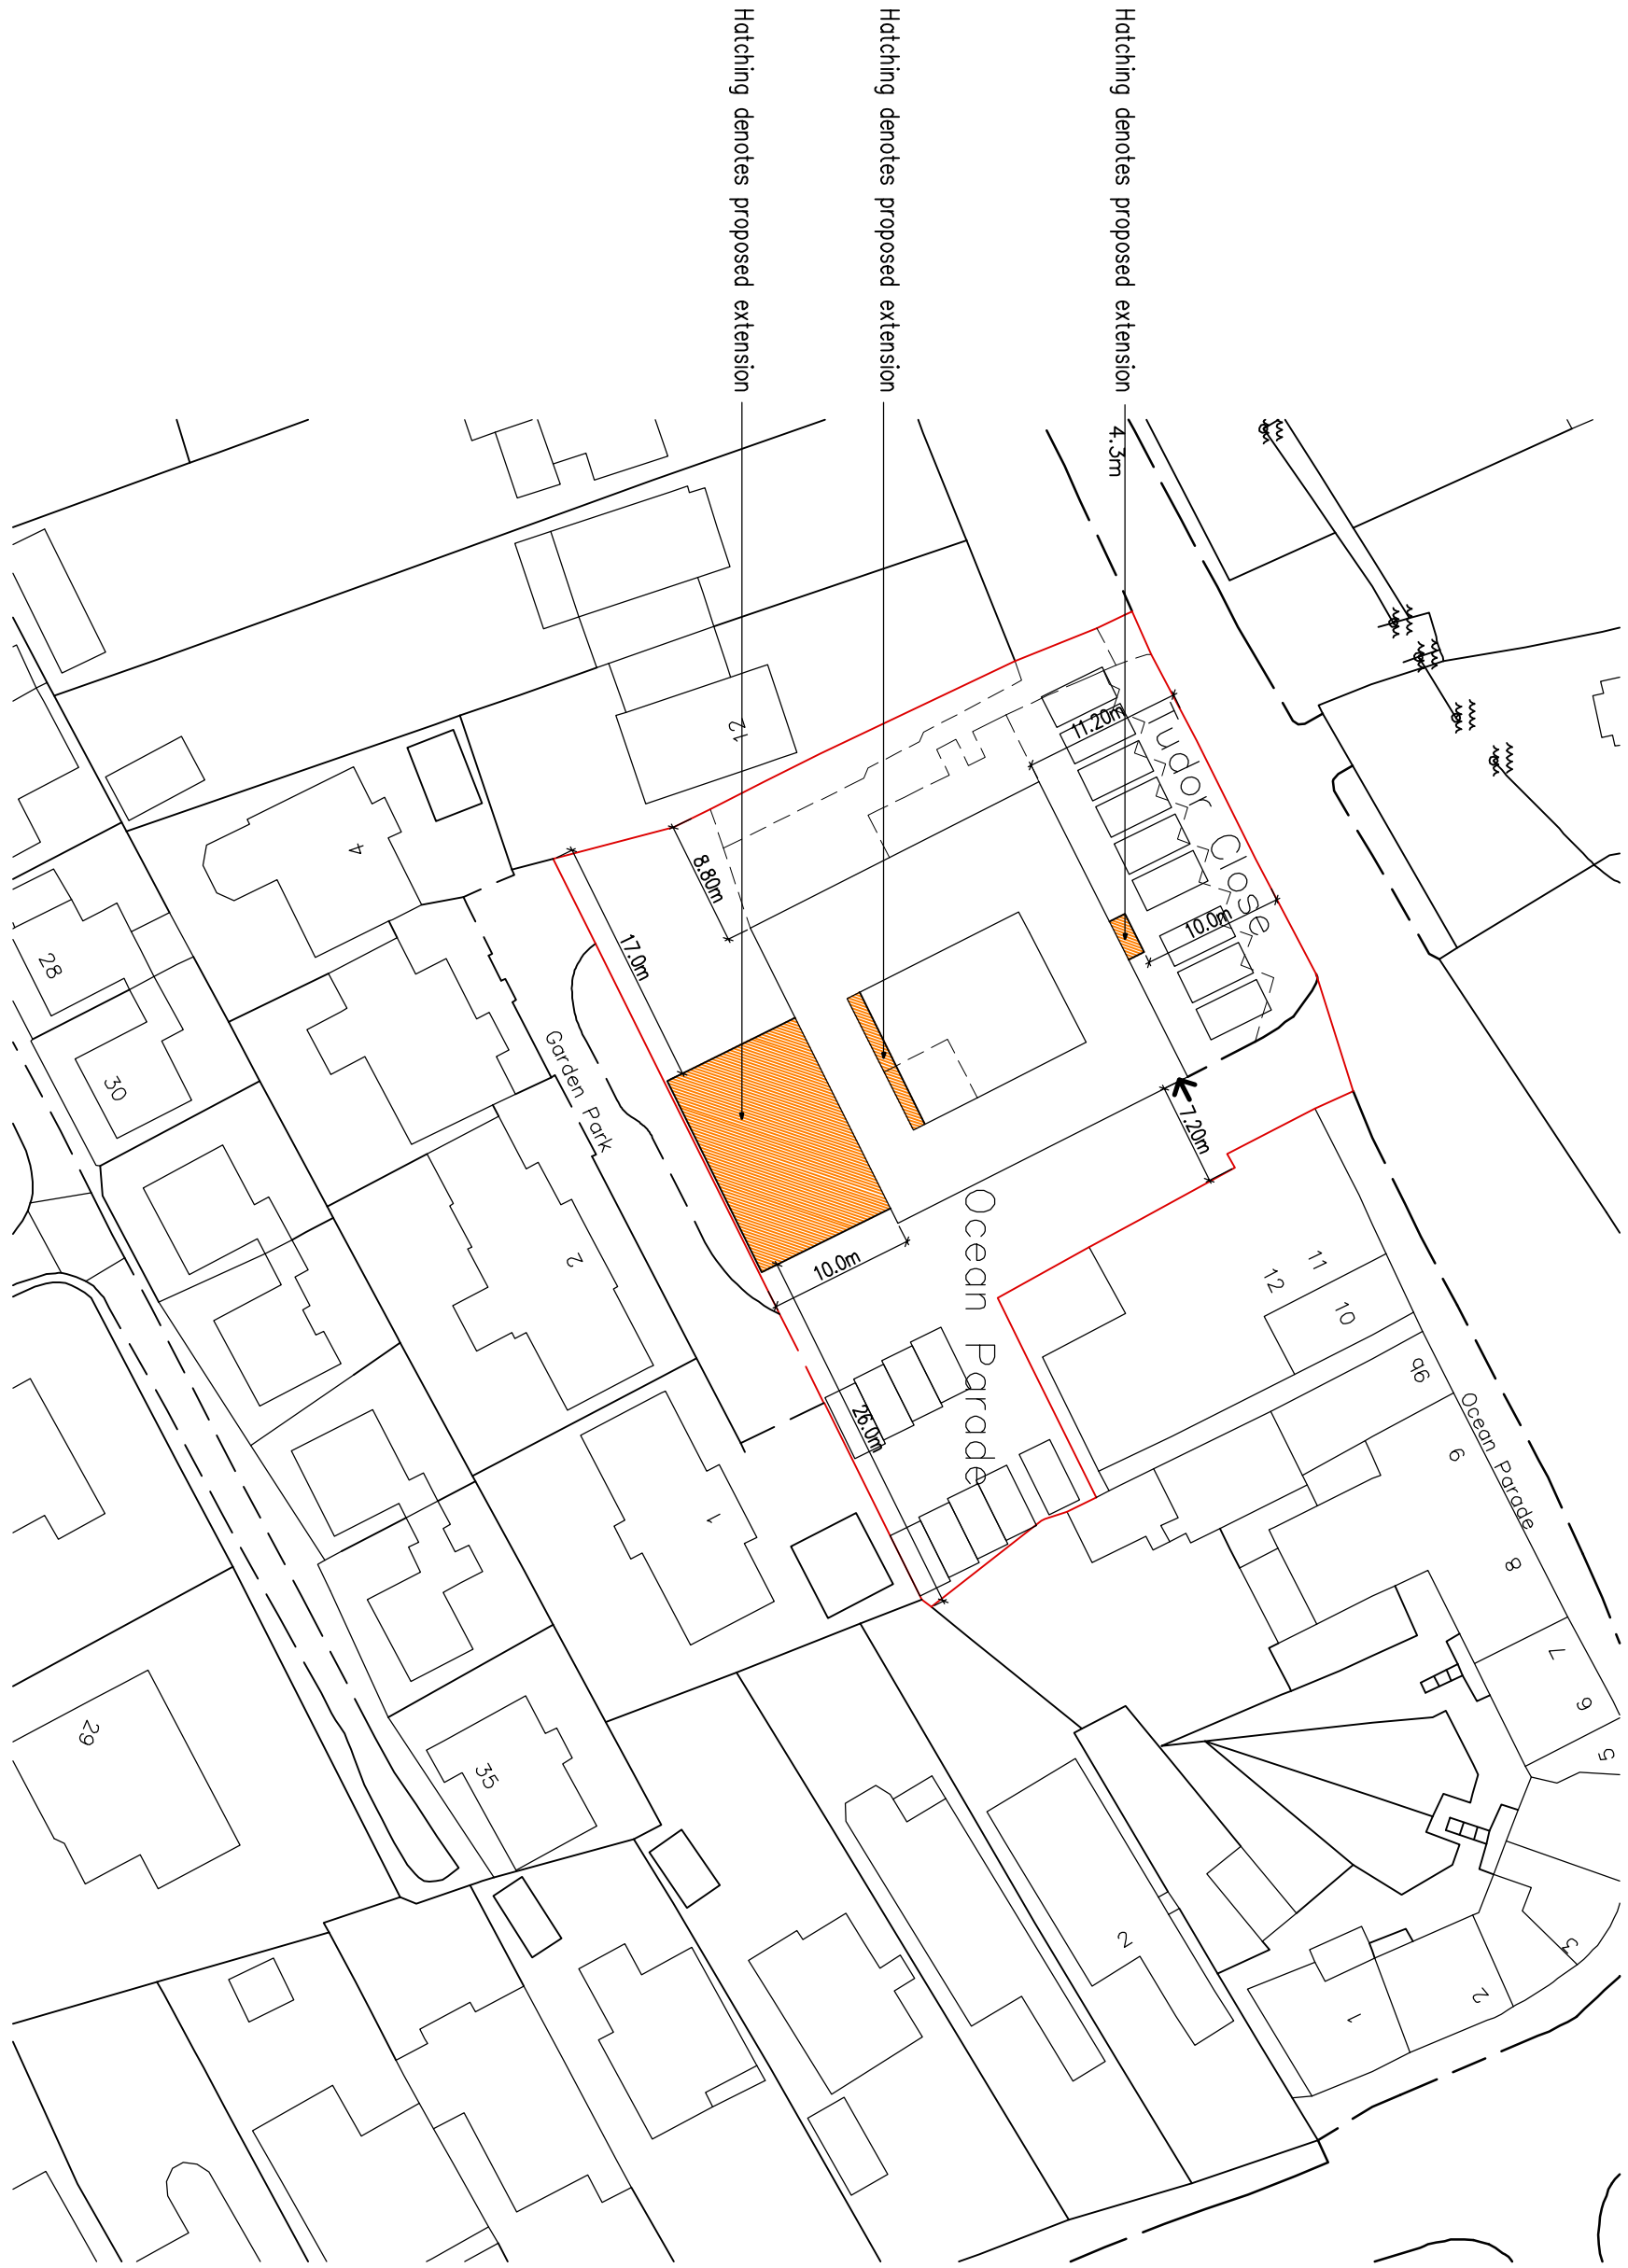

Proposed Block Plan

1:500

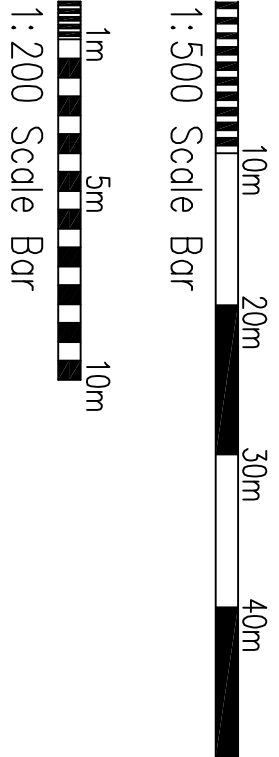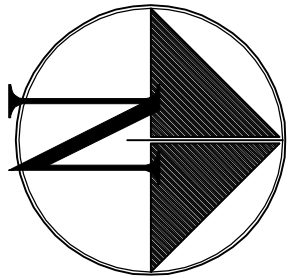

Copyright of:
Clive Voller Associates
Chartered Building Surveyors
Garden Cottage
Farm Lane
Ditchling
BN6 8UN
Tel: 01444 871010
Fax: 01444 870099
Web: www.clivevoller.com



Drawing Title:
**Landscape Plan
Block Plan
As Proposed**

Project:
**Proposed Conversion of:
The Tudor Rose
Ferringham Lane
Ferring**

17 Sept 2020	Redline to units 8 & 2 amended
16 April 2020	Revised to consultant's comments
15 March 2020	Revised to consultant's comments
14 Jan 2020	Revised to consultant's comments

Client:

Scale:
1:200, 1:500 @ A1

Date:
Nov 2019

Drawn:
deryl

Dwg. No. **3932-C4**

Rev'n
D