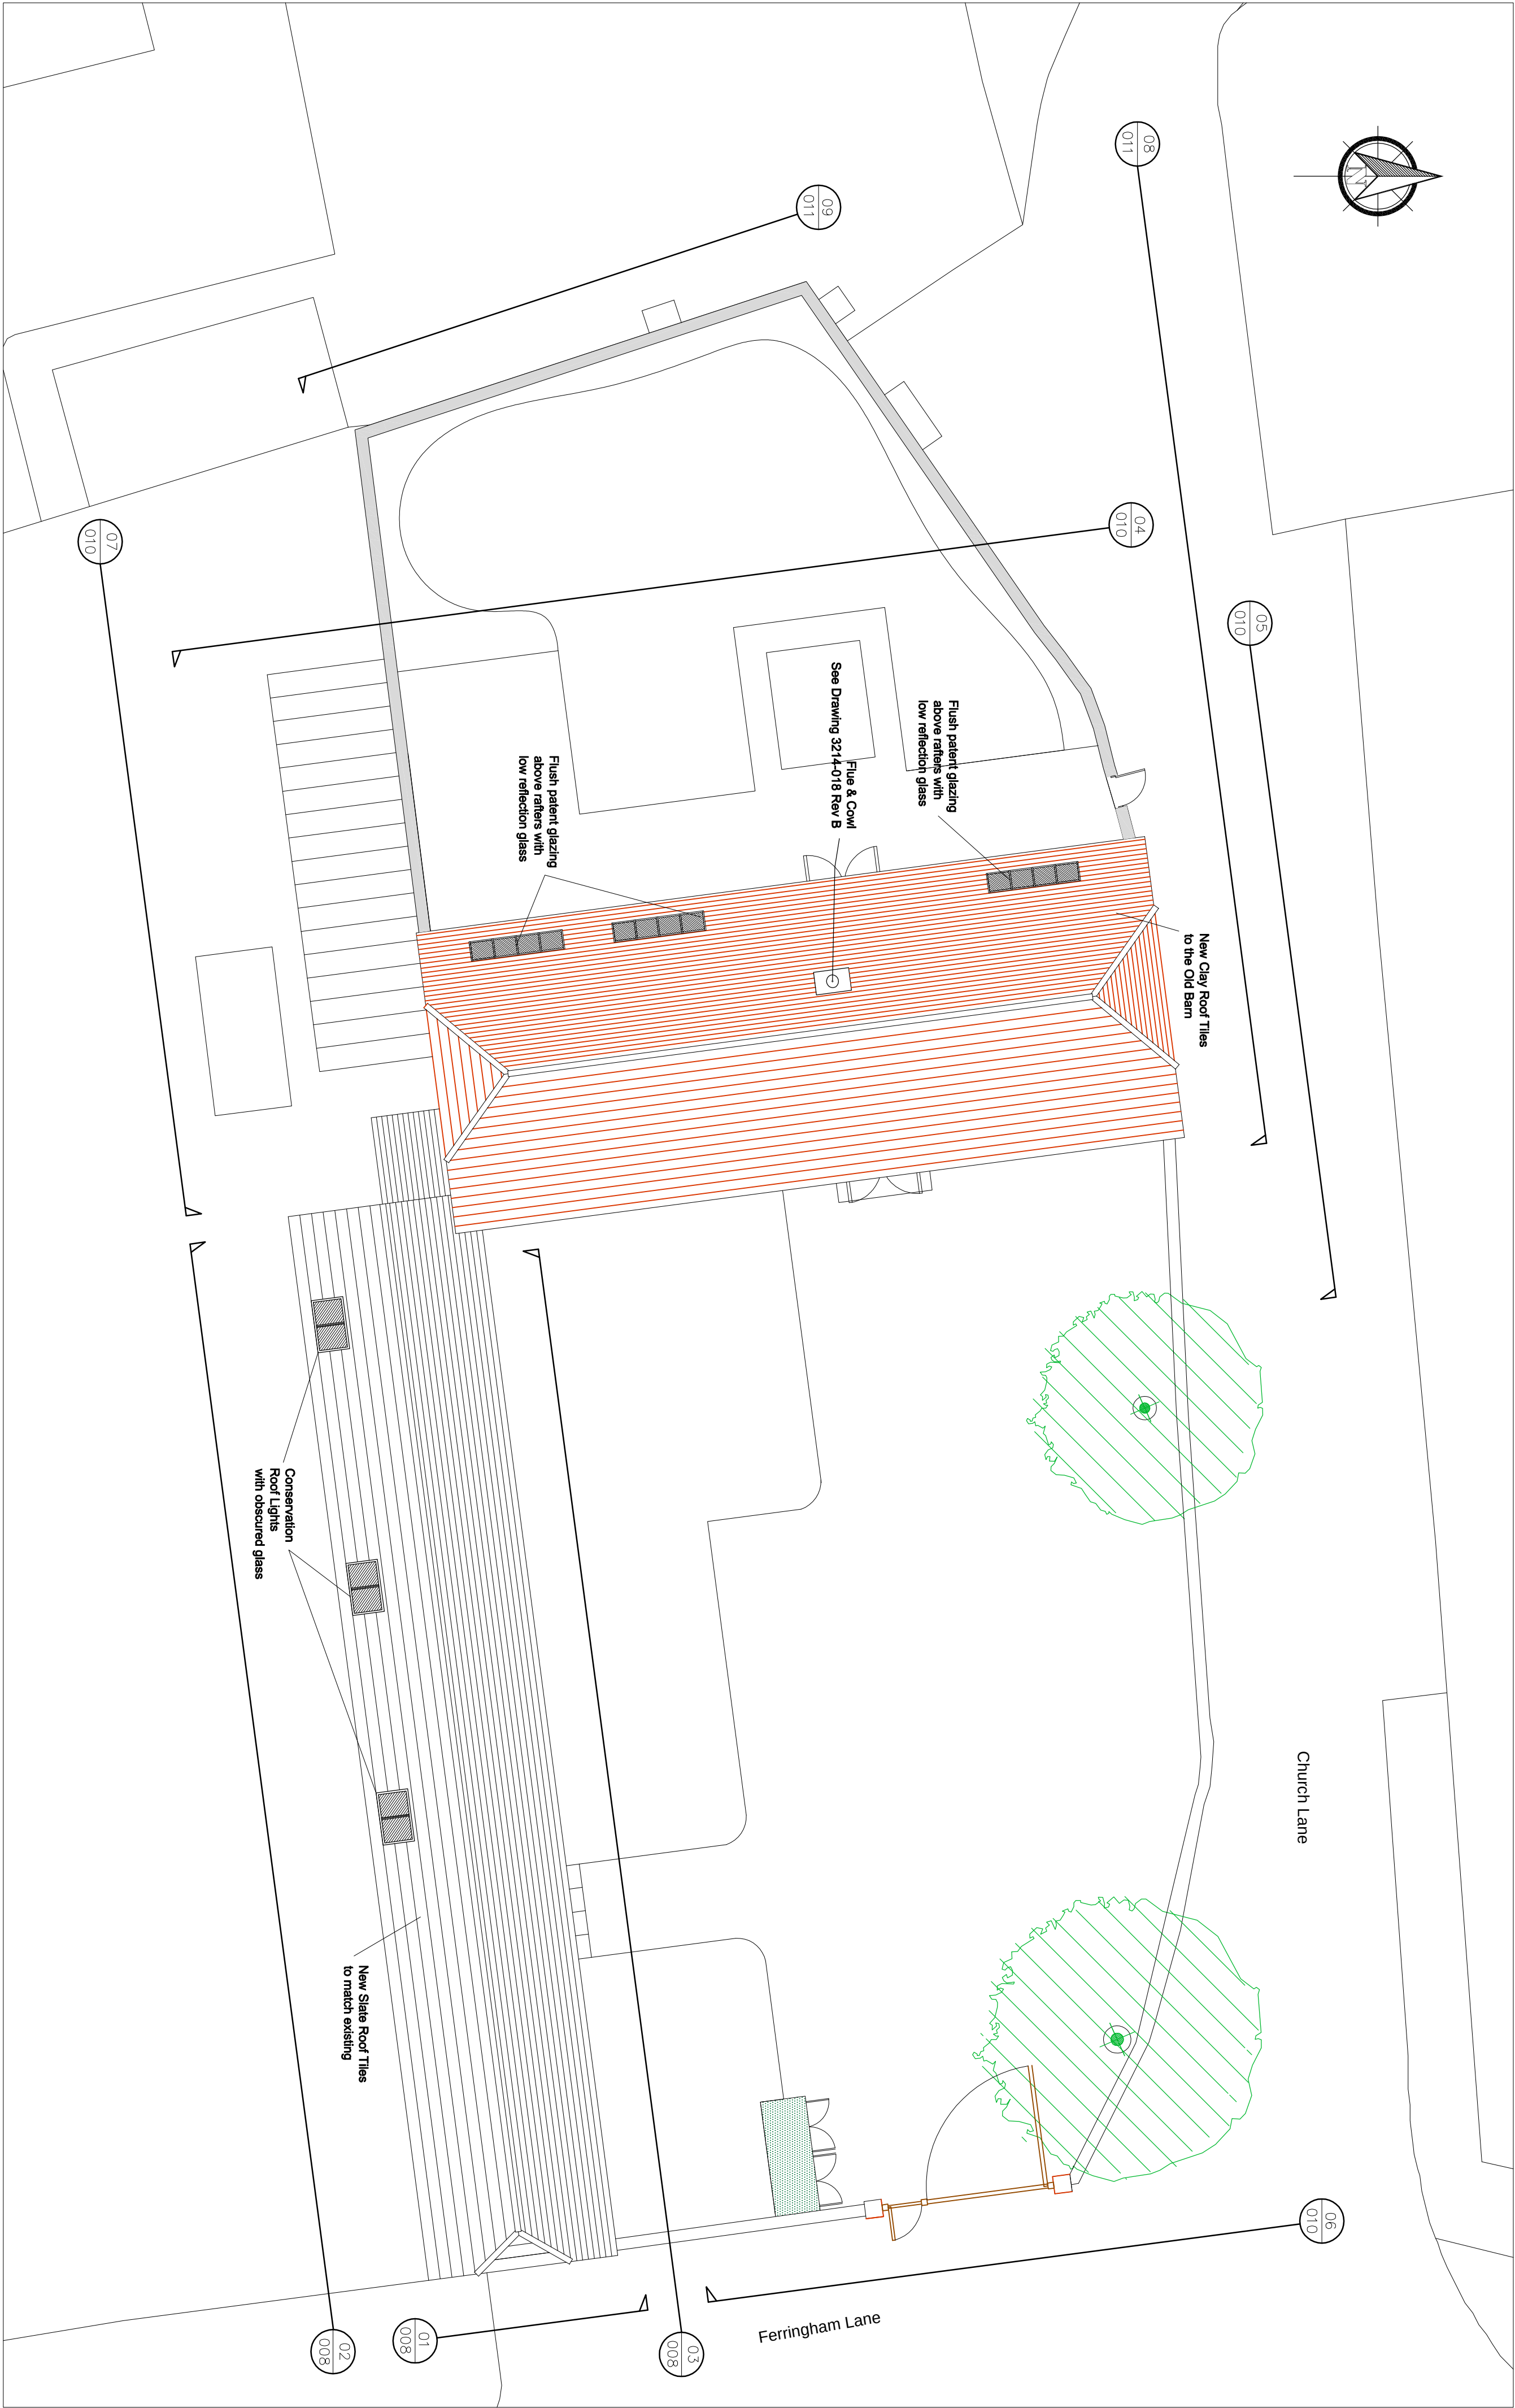


PLANNING
ISSUE

NOTES :		
DATE	REV.	COMMENTS
16-01-12	A	Issued for planning
27-03-12	B	Roof lights revised
11-04-12	C	Patent Glazing over west entrance removed
13-08-12	D	Flue & Cow Added - Annex Roof Lights re-positioned

febo
designs

1 Ferringham, South Hilling - Ferringham Q007 SP.
Tel: 01753 62 86 88
email: info@febo designs.com

Botnush Developments - The Old Barn - Ferring

Proposed Roofs - Plan

DRAWING NO. **3214/006** DRAWN **AF** SCALE **1:100 A1** DATE **Aug/12** REV. **D**

This drawing is submitted for planning purposes only and is not to be used for any other purpose. It is the responsibility of the client to ensure that all dimensions, areas and levels are correct and to check that the drawing is in accordance with the relevant planning regulations and to submit the drawing to the relevant planning authority before work commences.

Figured dimensions only are to be taken from this drawing. 'As shown' and 'as specified' dimensions and any discrepancies or variations are to be notified to the architect/planning officer before the architect work commences.