




NOTES
WRITTEN DIMENSIONS TO BE TAKEN IN PREFERENCE TO SCALE, AND ARE TO BE CHECKED ON SITE PRIOR TO COMMENCING WORK.
THIS DRAWING IS TO BE READ IN CONJUNCTION WITH ALL OTHER DOCUMENTS RELATING TO THIS PROJECT. ANY DISCREPANCIES ARE TO BE REFERRED IMMEDIATELY TO THE PROJECT DESIGNER.
THIS DRAWING IS COPYRIGHT, AND SHOULD NOT BE USED OR REPRODUCED WITHOUT PERMISSION.
IT IS THE CONTRACTOR'S RESPONSIBILITY TO ENSURE COMPLIANCE WITH THE BUILDING REGULATIONS.

 


ROOF PLAN

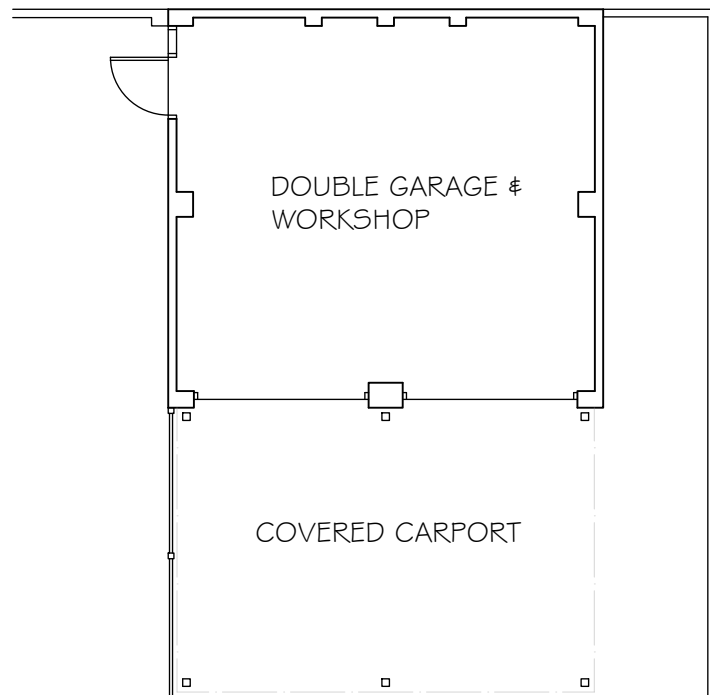


FLOOR PLAN & PART
GARDEN SURVEY

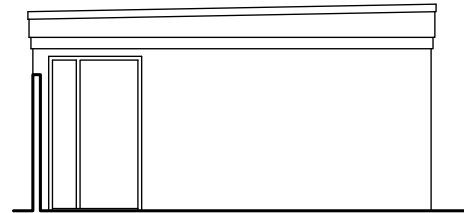


EAST
ELEVATION

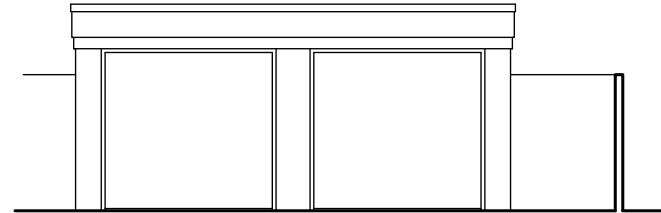


NORTH
ELEVATION

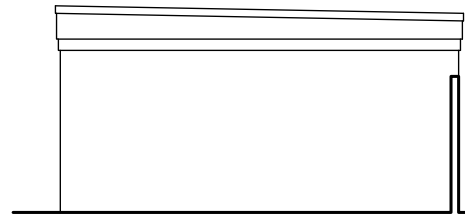

WEST
ELEVATION

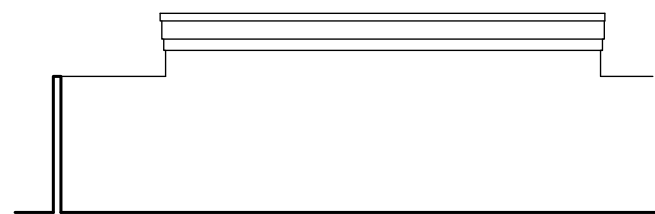

SOUTH
ELEVATION

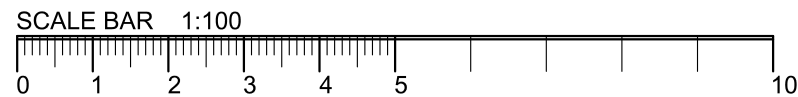

68 Sea Lane
Ferring
West Sussex
EXISTING PLAN &
ELEVATIONS

PROPOSED
REPLACEMENT
GARAGE & WORKSHOP
Mr J Youell
1:100 @ A3
DRG SU01
June 2020