




NOTES
WRITTEN DIMENSIONS TO BE TAKEN IN PREFERENCE TO SCALE, AND ARE TO BE CHECKED ON SITE PRIOR TO COMMENCING WORK.
THIS DRAWING IS TO BE READ IN CONJUNCTION WITH ALL OTHER DOCUMENTS RELATING TO THIS PROJECT. ANY DISCREPANCIES ARE TO BE REFERRED IMMEDIATELY TO THE PROJECT DESIGNER.
THIS DRAWING IS COPYRIGHT, AND SHOULD NOT BE USED OR REPRODUCED WITHOUT PERMISSION.
IT IS THE CONTRACTOR'S RESPONSIBILITY TO ENSURE COMPLIANCE WITH THE BUILDING REGULATIONS.

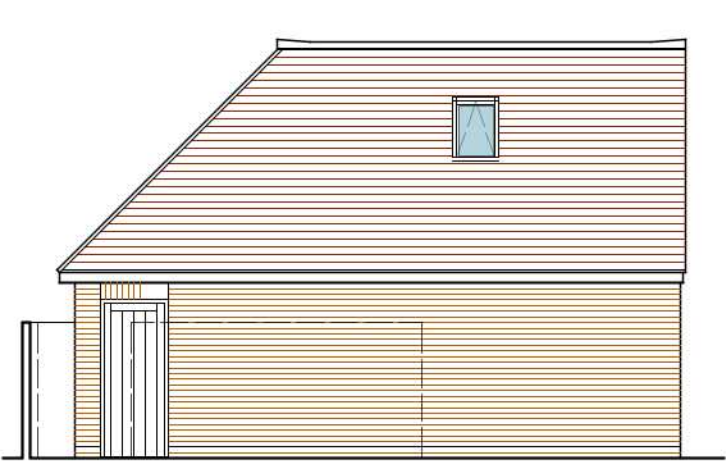


EAST ELEVATION
1:100

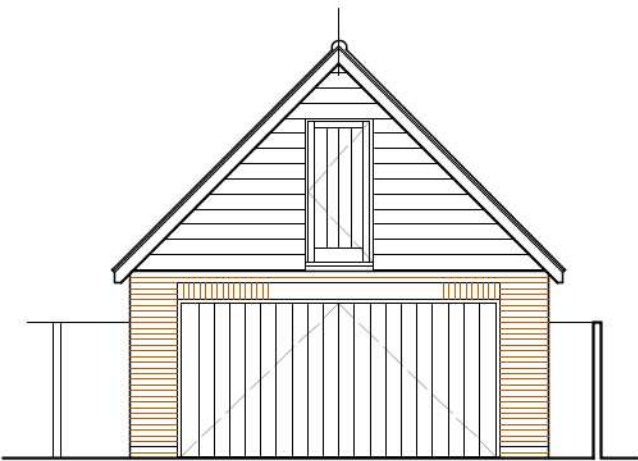

NORTH ELEVATION
1:100

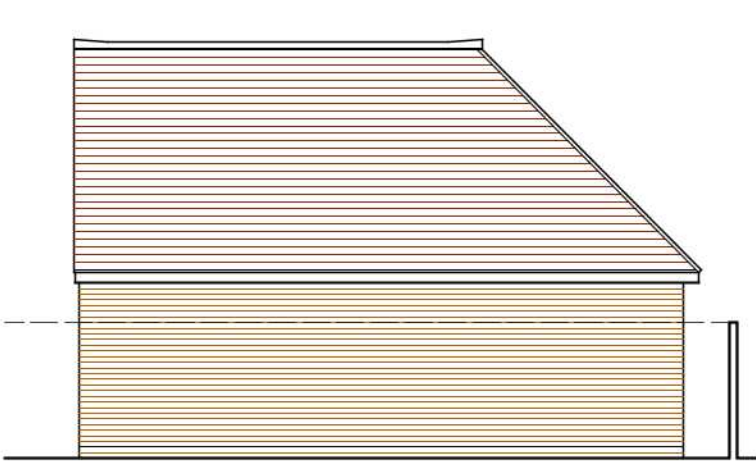

WEST ELEVATION
1:100

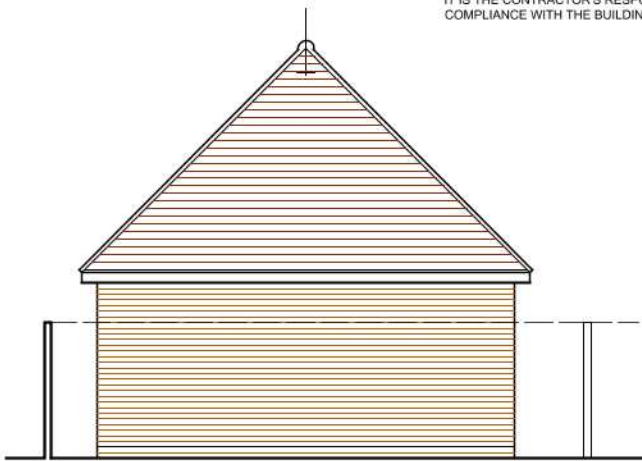


SOUTH ELEVATION
1:100



Produced on 14 June 2020 from the Ordnance Survey National Geographic Database and incorporating surveyed revision available at this date.
This map shows the area bounded by 509721, 102123 509721, 102265 509863, 102265 509863, 102123
Reproduction in whole or part is prohibited without the prior permission of Ordnance Survey.
Crown copyright 2020. Supplied by copla ltd trading as UKPlanningMaps.com a licensed Ordnance Survey partner (100054135).
Data licensed for 1 year, expiring 14 June 2021. Unique plan reference: v2c/467058/633693

LOCATION PLAN 1:1250

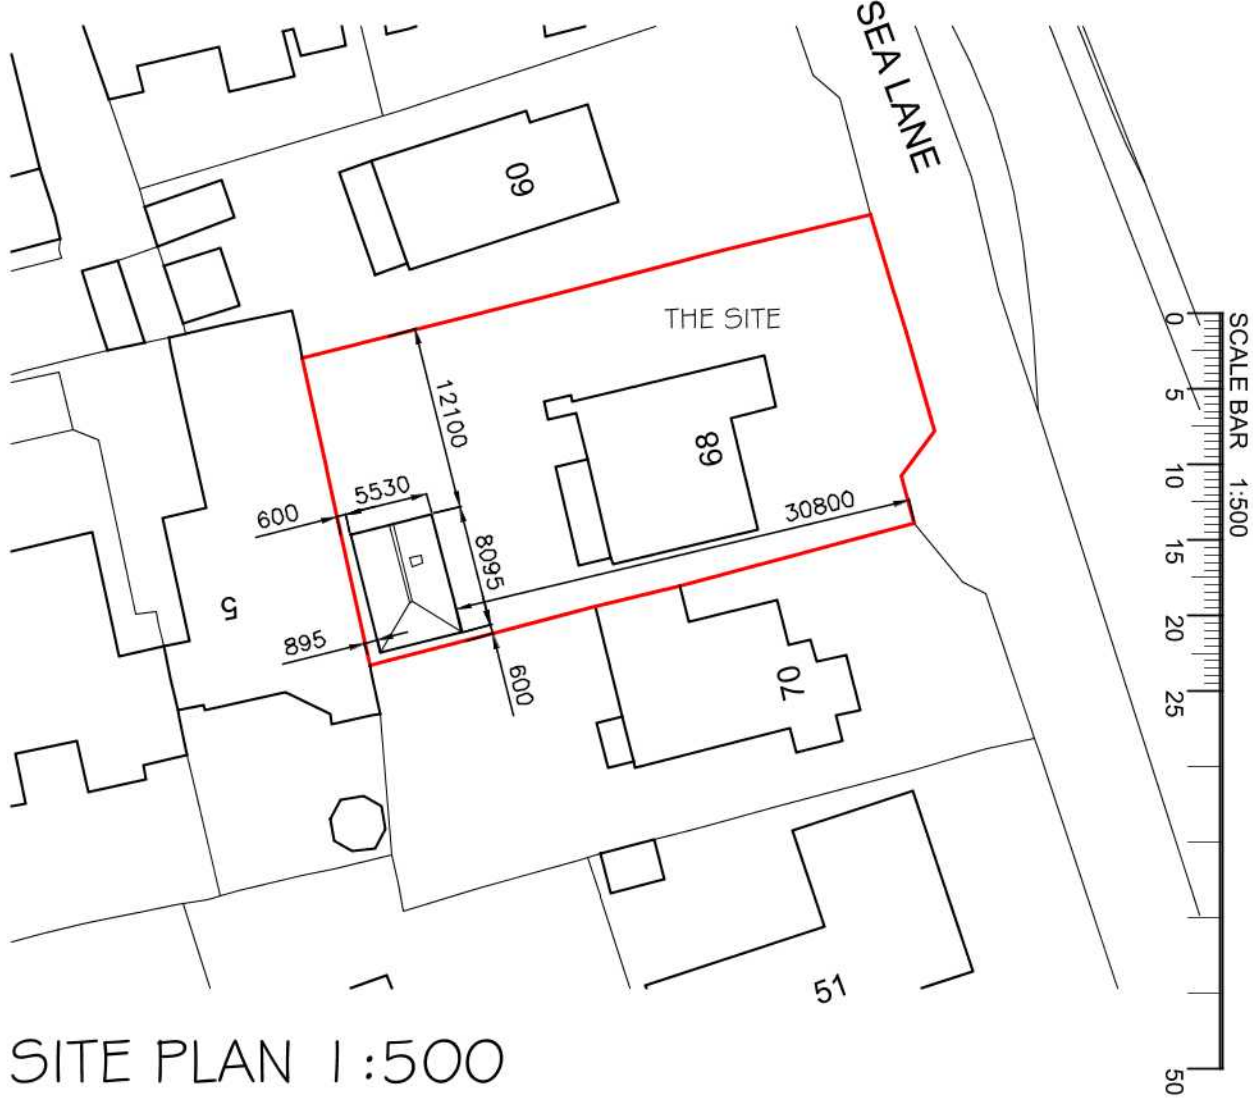

SITE PLAN 1:500

REV A - Dimensions added to site plan

68 Sea Lane Ferring West Sussex

PROPOSED
ELEVATIONS

PROPOSED
REPLACEMENT
GARAGE & WORKSHOP

Mr J Youell
VARIOUS @ A3
DRG PL02D
June 2020