



WORTHING DISTRICT COUNCIL FGA10/21/HH

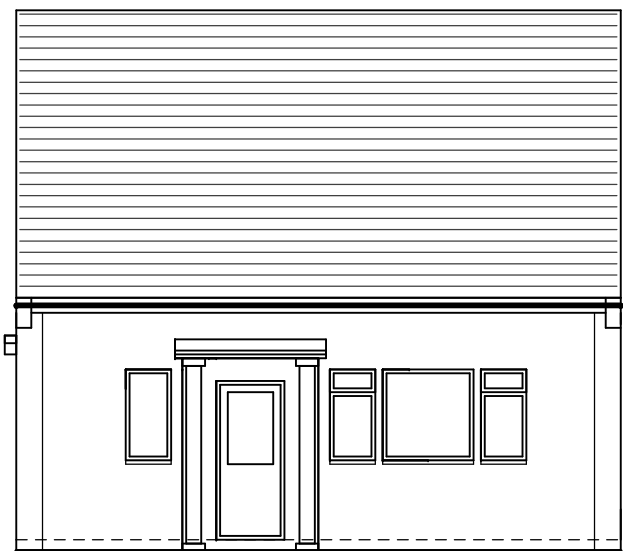

front (west) elevation




right (south) elevation

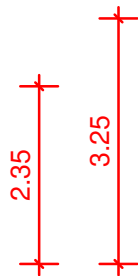

left (north) elevation



walls rendered

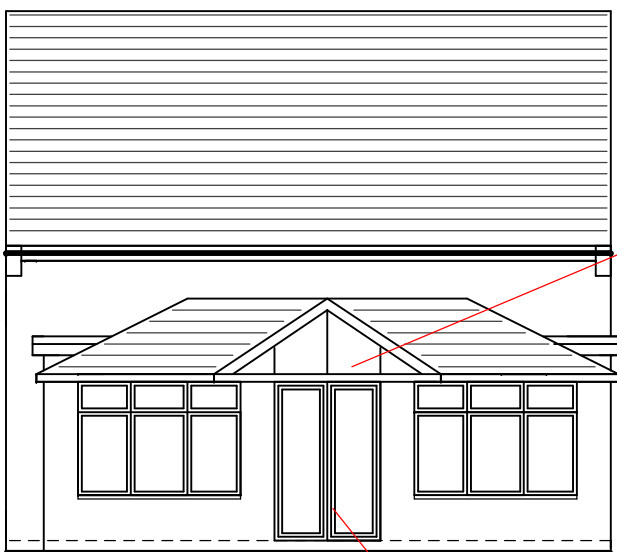

rear (east) elevation

glass gable

light oak upvc frames

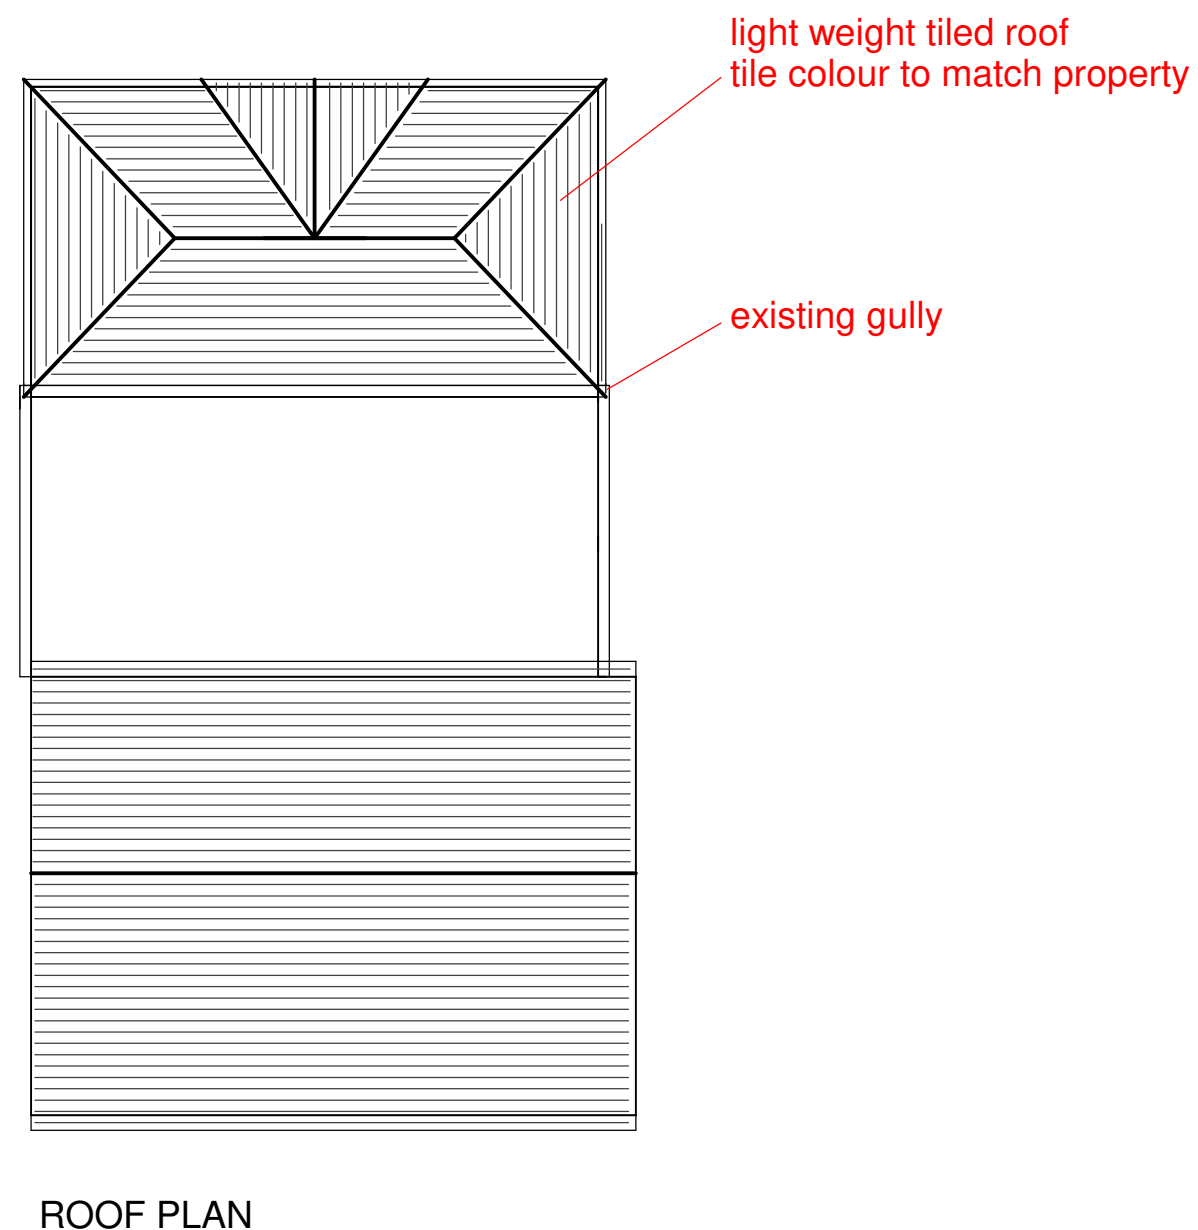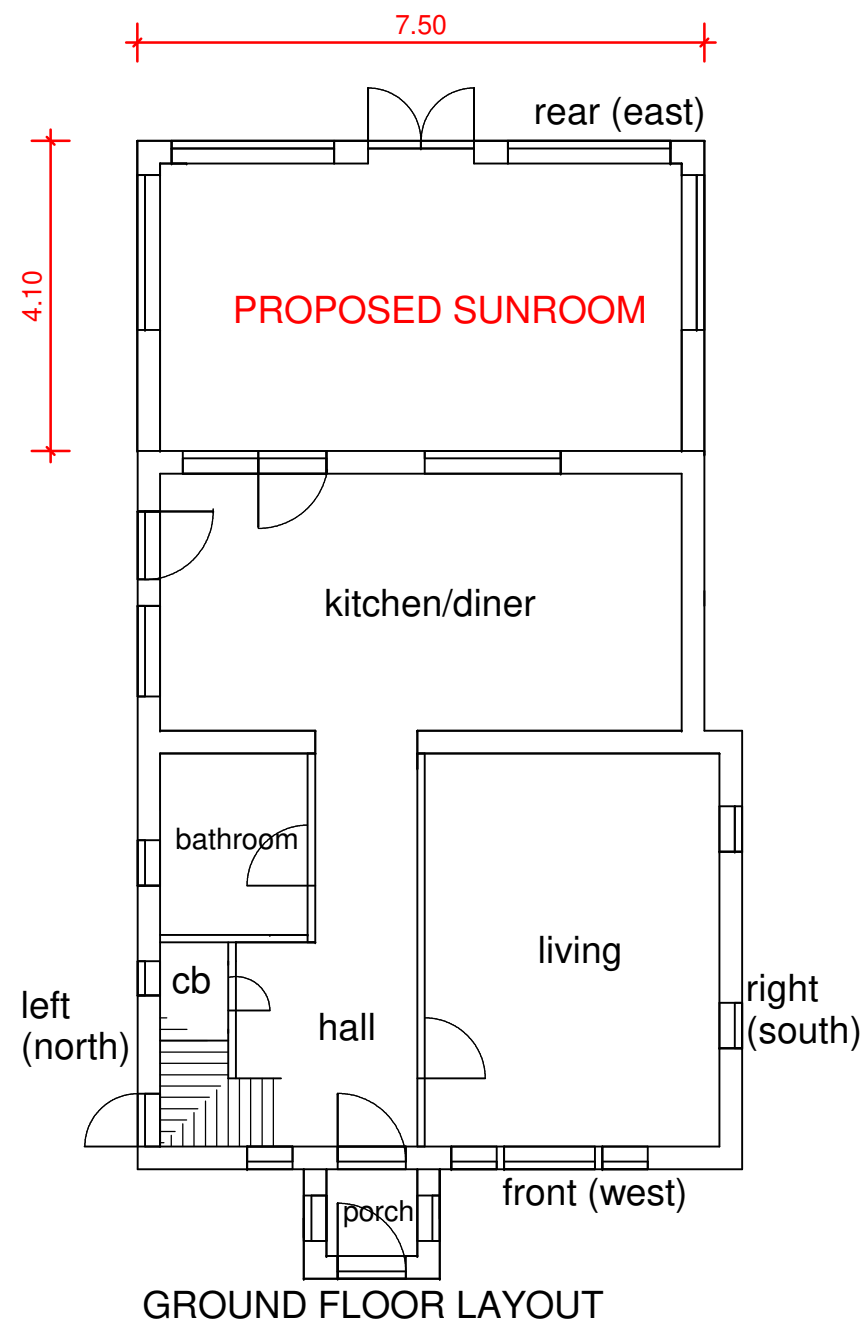

PROPOSED SINGLE STOREY REAR EXTENSION (sunroom)
width 7.5m, projection 4.1m, hgt to eaves 2.35m, hgt to ridge 3.25m
walls rendered, frames light oak upvc, glazing clear, light weight tiled
roof, tile colour to match property, glass gable

access via drive ie skips etc, drainage to existing gully, boundary
fence hgt to remain same