


Planning Note:-

'Access and traffic signals are controlled by pre-commencement planning condition attached to Appeal Decision Notice APP / C3810 / W / 17 / 3166634.

plot no	house type	no of bedrooms	gross int. floor area sq. m.	garage	off st. parking
1	terraced	3	155	425	425
2	terraced	3	155	425	425
3	terraced	3	155	425	425
4	terraced	3	155	425	425



51559100117
All dwellings to have a multifuel stove
This is in addition to gas fired enclosed boiler central heating system.
Full calculations for the 10% energy savings over and above that required by Part L11 of the 2012 Building Regulations.

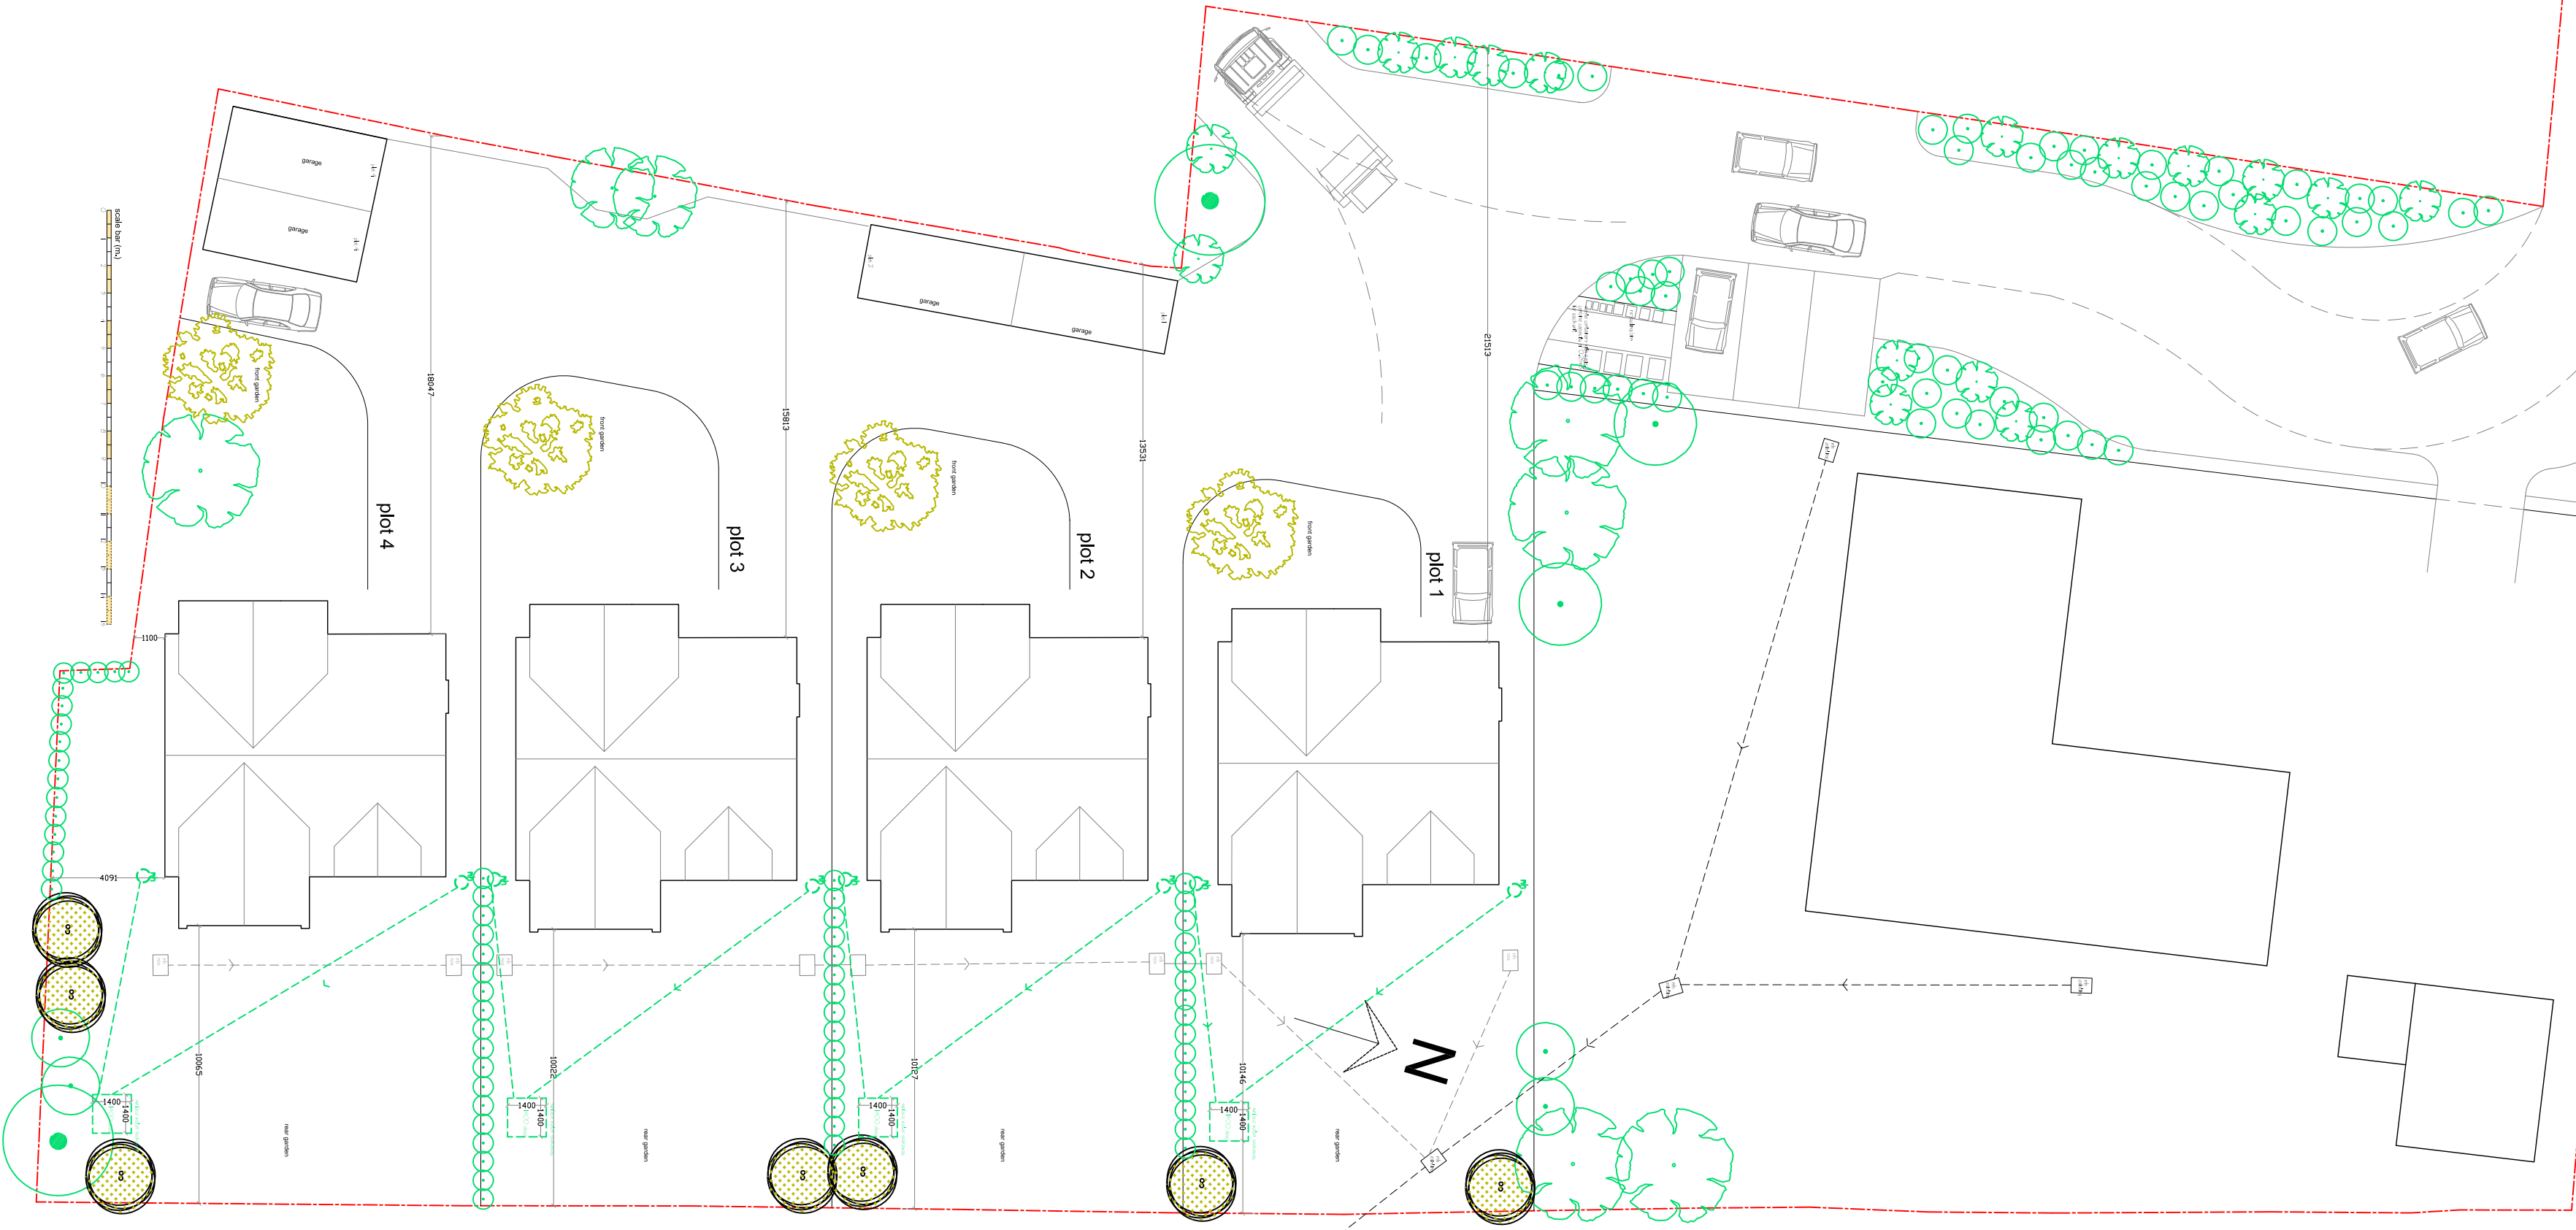


REVISIONS

Rev.	Initial	Date	NOTES
A	sed	28/17	north point noted

SED

A S S O C I A T E S

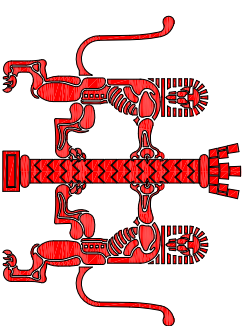

RIBA

CLIENT

Mr A Cornell

PROJECT

44 Ferringham Lane, Ferring, Worthing
BN12 5LU
Proposed four bungalows

TITLE

Site layout block plan

SCALE 1:200 @ A1

DATE 14.05.2017

DRAWN sed

DWG No. 628-02 rev. A